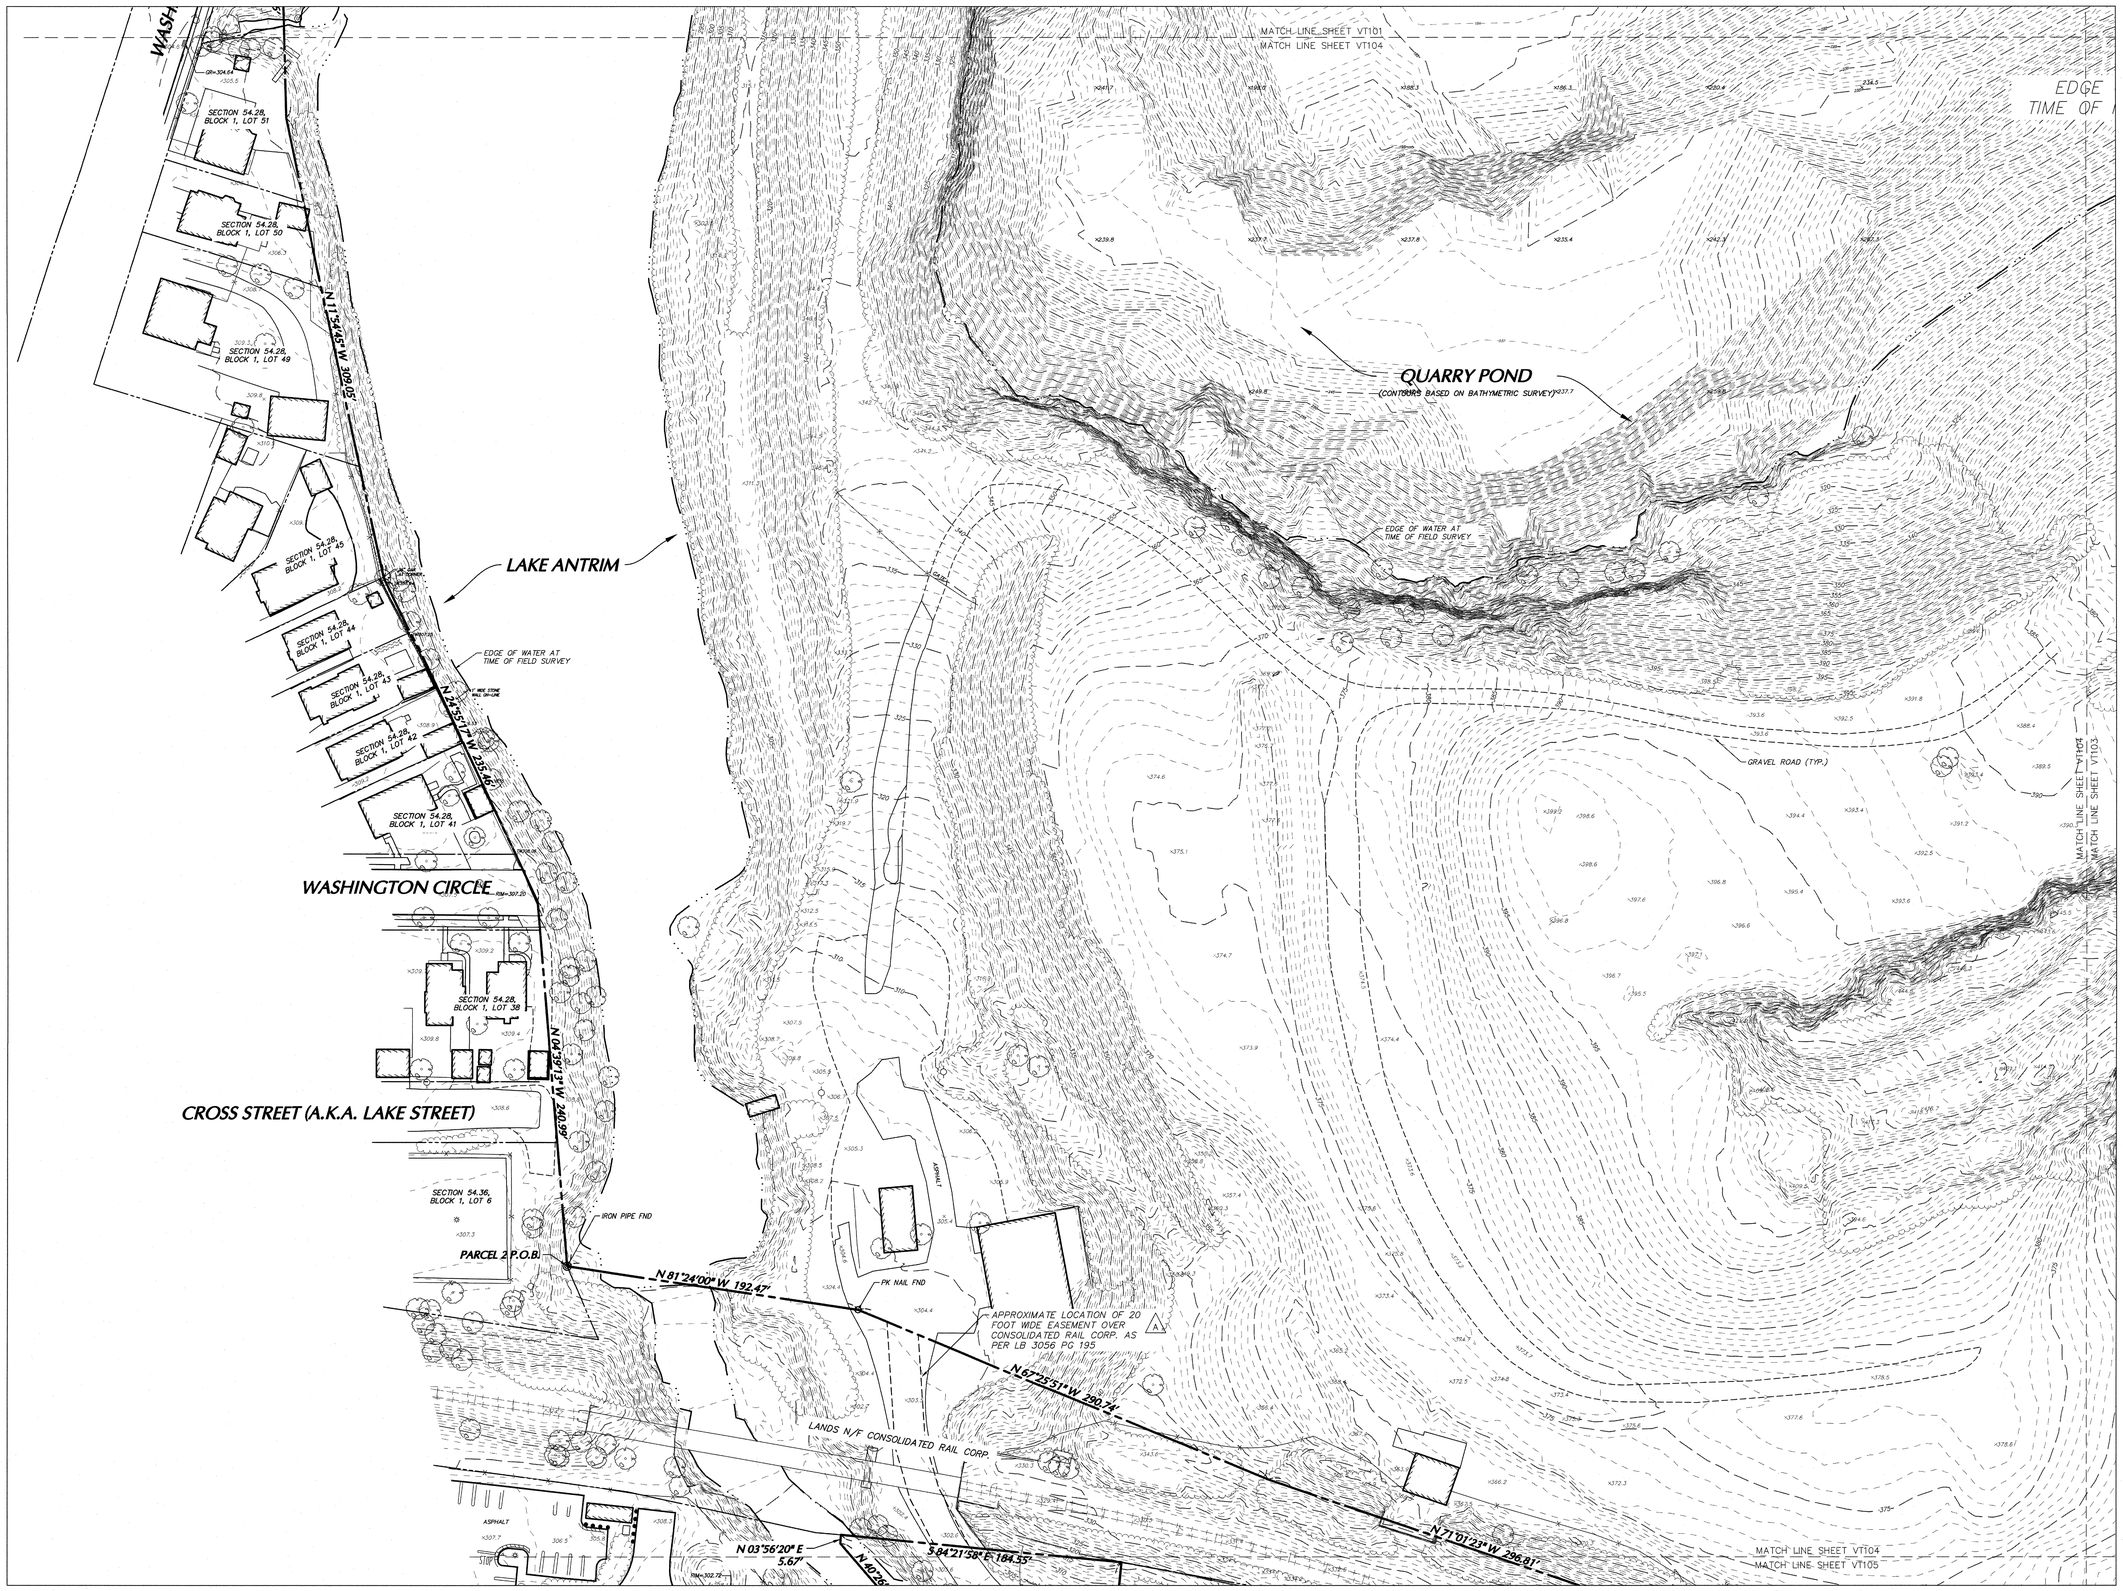

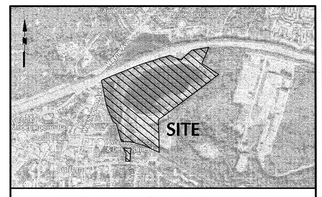

PROJECT LOCATION MAP

SCALE: N.T.S.

SOURCE: GOOGLE MAPS

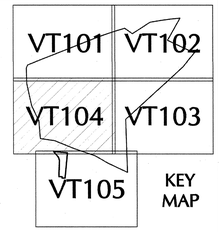

KEY MAP

NYS NAD 83 (2011)

LEGEND

- HYDRANT
- STREET LIGHT
- AREA LIGHT
- SIGNAL POLE
- POLE
- GUY WIRE
- ANCHOR POLE
- MANHOLE
- MANHOLE (DRAINAGE)
- MANHOLE (SANITARY SEWER)
- MANHOLE (ELECTRIC)
- MANHOLE (WATER)
- MANHOLE (NATURAL GAS)
- MANHOLE (TELEPHONE)
- MANHOLE (FORCE MAIN)
- MANHOLE (STEAM)
- MANHOLE (UNKNOWN UTILITY)
- WATER VALVE
- GAS VALVE
- SHRUB
- CATCH BASIN
- CLEAN OUT
- TREE
- SIGN
- BOLLARD
- PEDESTRIAN WALK SIGNAL
- DOOR
- DOUBLE DOOR
- OVERHEAD DOOR
- PARKING METER
- METAL COVER
- ELECTRIC BOX
- SOIL BORING
- MONITORING WELL
- TEST PIT
- BENCHMARK
- ROOF DRAIN
- SPOT ELEVATION
- CONCRETE CURB
- CONCRETE
- DETECTABLE PAD
- DROP CURB
- BROKEN WHITE STRIPE
- SINGLE YELLOW STRIPE
- DOUBLE YELLOW STRIPE
- SINGLE WHITE STRIPE
- REINFORCED CONCRETE PIPE
- DUCTILE IRON PIPE
- CORRUGATED METAL PIPE
- NO VISIBLE PIPE
- EDGE OF PAVEMENT
- LANDSCAPED AREA
- SURVEYED BEARING & DISTANCE
- DEED BEARING & DISTANCE
- STORM DRAIN
- SANITARY LINE
- COMBINED UTILITY LINE
- UNKNOWN UTILITY LINE
- GAS LINE
- WATER LINE
- ELECTRIC LINE
- TELEPHONE LINE
- CABLE TV LINE
- STEAM LINE
- FORCE MAIN
- FIBER OPTIC
- REFERENCED UTILITY LINE (TYPE AS NOTED) BASED ON RECORD MAPPING
- OVERHEAD WIRE
- GUIDE RAIL (TYPE AS NOTED)
- CHAIN LINK FENCE
- WOOD/STOCKADE FENCE
- WIRE FENCE
- IRON FENCE
- TREE LINE
- EASEMENT LINE
- PROPERTY LINE
- RIGHT-OF-WAY LINE
- CONTOUR LINE

SCALE: 1"= 40'

DATE	Description	No.
08/30/22	UPDATED CERTIFICATION	1

REVISIONS

SIGNATURE JOSEPH E. ROMANO, P.E. DESIGNED
PROFESSIONAL LANGAN
NY LIC. No. 050306

STATE OF NEW YORK JOSEPH E. ROMANO 050306 LICENSED PROFESSIONAL ENGINEER

LANGAN
Langan Engineering, Environmental, Surveying, Landscape Architecture and Geology, D.P.C.
300 Kimball Drive
Parsippany, NJ 07054
T: 973.560.4900 F: 973.560.4901 www.langan.com
NJ CERTIFICATE OF AUTHORIZATION No. 24GA27996400

Project
SUFFERN QUARRY LOGISTICS CENTER
SECTION No. 55.21, BLOCK No. 1, LOT No. 1
VILLAGE OF SUFFERN, TOWN OF RAMAPO
ROCKLAND COUNTY NEW YORK

Drawing Title
BOUNDARY AND TOPOGRAPHIC SURVEY

Project No. 100992901
Date JUNE 1, 2022
Drawn By HVJ/MC
Checked By MGS

Drawing No. VT104
Sheet 5 of 6

LANGAN PROJECT NO. 100992901

Filename: \\langan.com\data\PAR\data9\100992901\Project Data_Discipline\Survey\CAD\Sheet Files\100992901-V-VT0101.dwg Date: 8/30/2022 Time: 21:46 User: mslipple Style Table: Langan.stb Layout: VT104

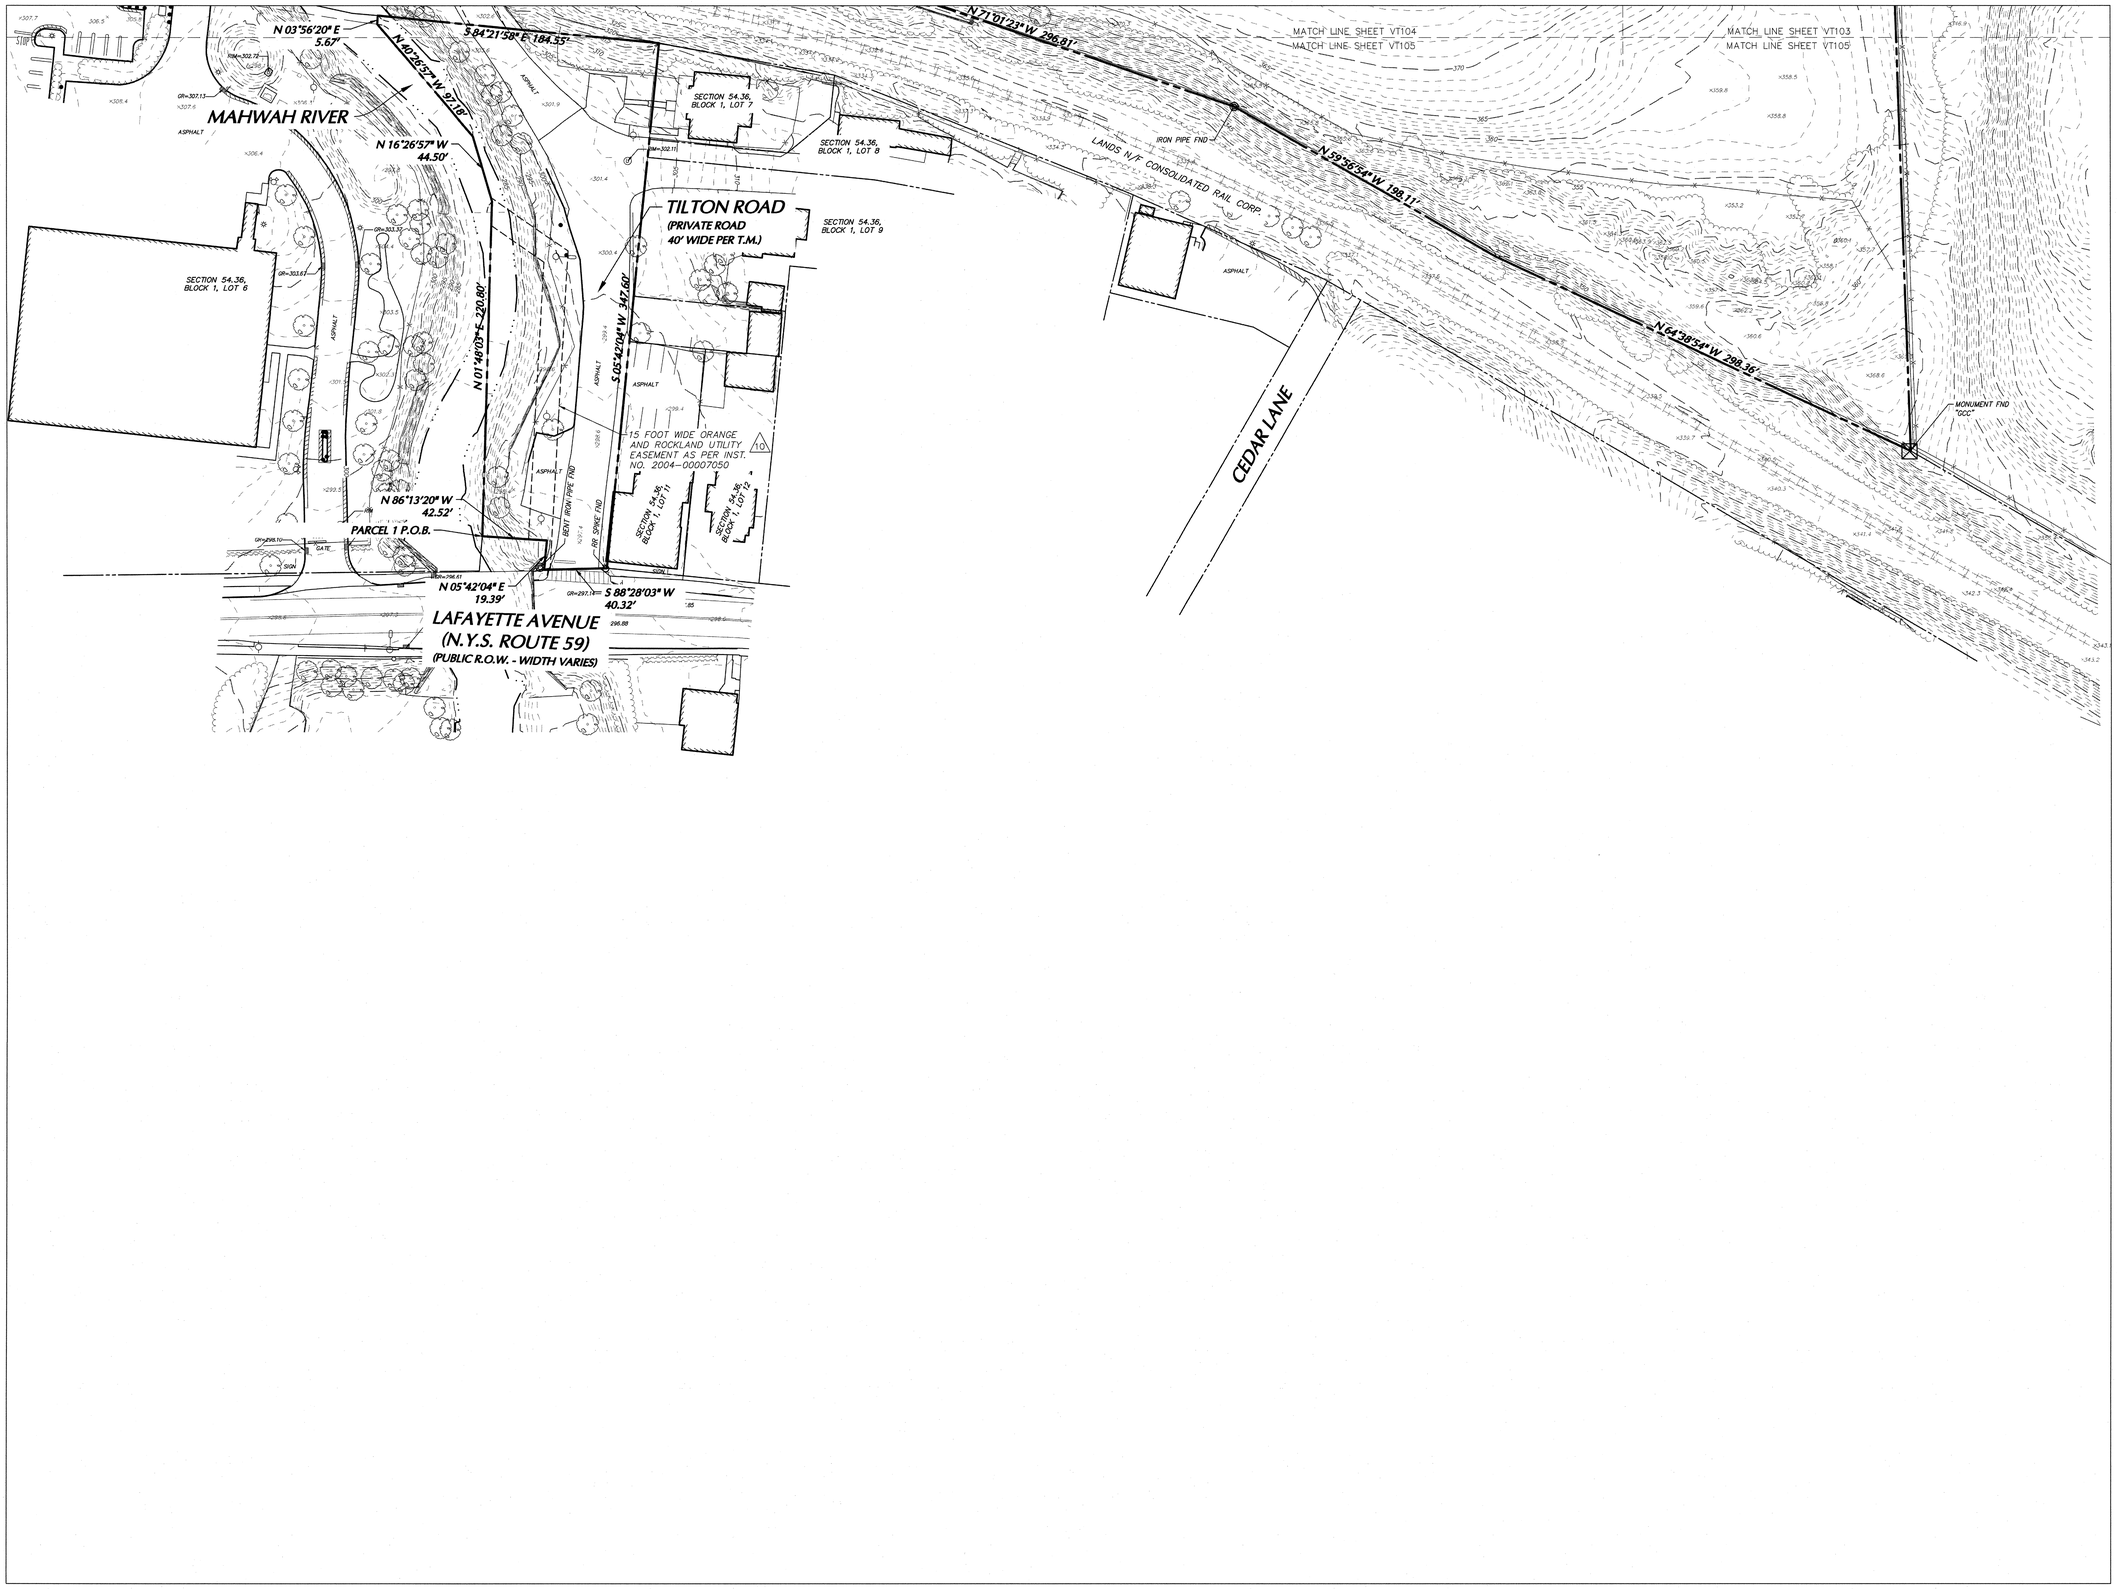

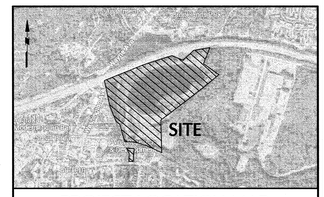

PROJECT LOCATION MAP

SCALE: N.T.S.

SOURCE: GOOGLE MAPS

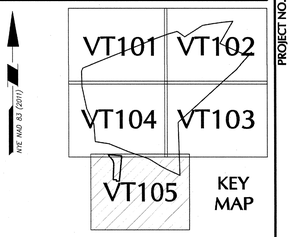

KEY MAP

NOTE: MAG. N.E. (2011)

LEGEND

- HYDRANT
- STREET LIGHT
- AREA LIGHT
- SIGNAL POLE
- POLE
- GUY WIRE
- ANCHOR POLE
- MANHOLE
- MANHOLE (DRAINAGE)
- MANHOLE (SANITARY SEWER)
- MANHOLE (ELECTRIC)
- MANHOLE (WATER)
- MANHOLE (NATURAL GAS)
- MANHOLE (TELEPHONE)
- MANHOLE (FORCE MAIN)
- MANHOLE (STEAM)
- MANHOLE (UNKNOWN UTILITY)
- WATER VALVE
- GAS VALVE
- SHRUB
- CATCH BASIN
- CLEAN OUT
- TREE
- SIGN
- BOLLARD
- PEDESTRIAN WALK SIGNAL
- DOOR
- DOUBLE DOOR
- OVERHEAD DOOR
- PARKING METER
- METAL COVER
- ELECTRIC BOX
- SOIL BORING
- MONITORING WELL
- TEST PIT
- BENCHMARK
- ROOF DRAIN
- SPOT ELEVATION
- CONCRETE CURB
- CONCRETE
- DETECTABLE PAD
- DROP CURB
- BROKEN WHITE STRIPE
- SINGLE YELLOW STRIPE
- DOUBLE YELLOW STRIPE
- SINGLE WHITE STRIPE
- REINFORCED CONCRETE PIPE
- DUCTILE IRON PIPE
- CORRUGATED METAL PIPE
- NO VISIBLE PIPE
- EDGE OF PAVEMENT
- LANDSCAPED AREA
- SURVEYED BEARING & DISTANCE
- DEED BEARING & DISTANCE
- STORM DRAIN
- SANITARY LINE
- COMBINED UTILITY LINE
- UNKNOWN UTILITY LINE
- GAS LINE
- WATER LINE
- ELECTRIC LINE
- TELEPHONE LINE
- CABLE TV LINE
- STEAM LINE
- FORCE MAIN
- FIBER OPTIC
- REFERENCED UTILITY LINE (TYPE AS NOTED) BASED ON RECORD MAPPING
- OVERHEAD WIRE
- GUIDE RAIL (TYPE AS NOTED)
- CHAIN LINK FENCE
- WOOD/STOCKADE FENCE
- WIRE FENCE
- IRON FENCE
- TREE LINE
- EASEMENT LINE
- PROPERTY LINE
- RIGHT-OF-WAY LINE
- CONTOUR LINE

SCALE: 1"= 40'

DATE	Description	No.
08/30/22	UPDATED CERTIFICATION	1

REVISIONS

SIGNATURE JOSEPH E. ROMANO, COAST SURVEYOR
PROFESSIONAL LAND SURVEYOR
NY LIC. No. 050301

STATE OF NEW YORK · JOSEPH E. ROMANO · 050301 · LICENSED LAND SURVEYOR

LANGAN
Langan Engineering, Environmental, Surveying, Landscape Architecture and Geology, D.P.C.
300 Kimball Drive
Parsippany, NJ 07054
T: 973.560.4900 F: 973.560.4901 www.langan.com
NU CERTIFICATE OF AUTHORIZATION No. 24GA27996400

Project
SUFFERN QUARRY LOGISTICS CENTER
SECTION No. 55.21, BLOCK No. 1, LOT No. 1
VILLAGE OF SUFFERN, TOWN OF RAMAPO
ROCKLAND COUNTY NEW YORK

Drawing Title
BOUNDARY AND TOPOGRAPHIC SURVEY

Project No.	Drawing No.
100992901	VT105
Date: JUNE 1, 2022	
Drawn By: HV/JMC	
Checked By: MGS	Sheet 6 of 6

Filename: \\langan.com\data\PAR\Data\9\100992901\Project Data_Discipline\Survey\CAD\Sheet Files\100992901-V-VL0101.dwg Date: 6/30/2022 Time: 21:46 User: mstpole Style Table: Langan.stb Layout: VT105

©2022 Langan

LANGAN PROJECT NO. 100992901

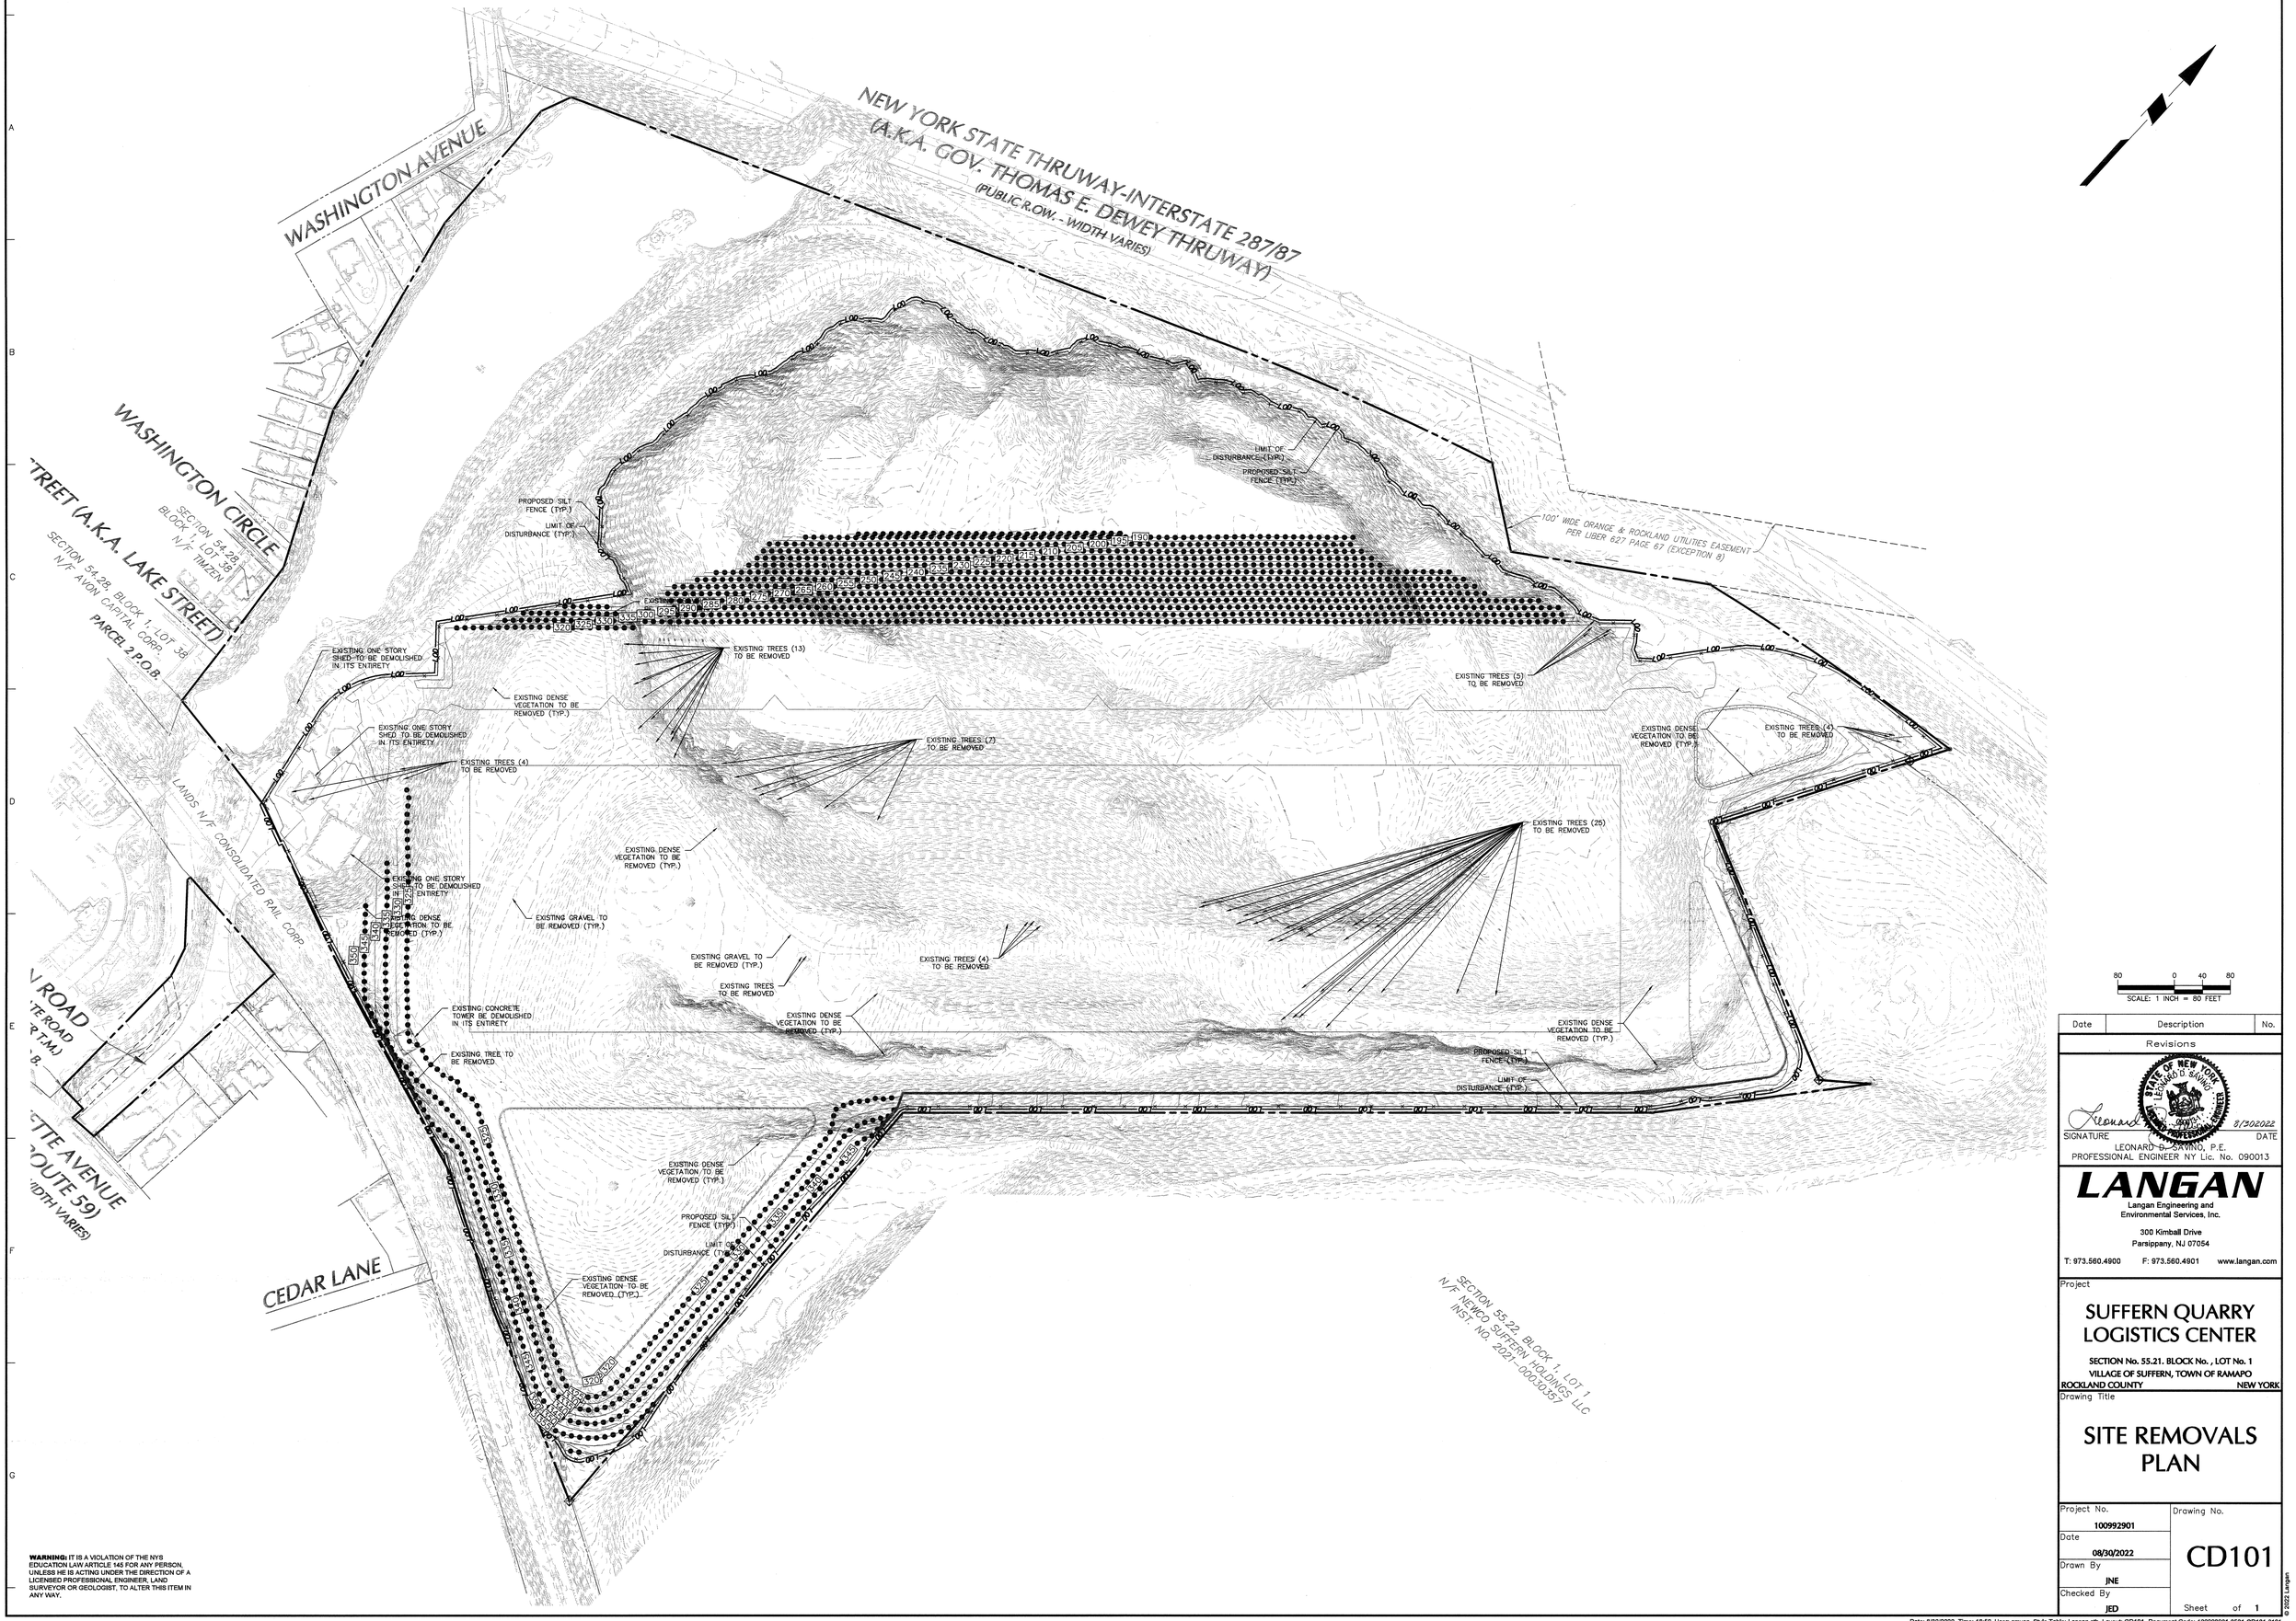

80 0 40 80
SCALE: 1 INCH = 80 FEET

Date	Description	No.
Revisions		

STATE OF NEW YORK
LEONARD D. SAVINO
090013
PROFESSIONAL ENGINEER

Leonard D. Savino 8/30/2022
SIGNATURE DATE

LEONARD D. SAVINO, P.E.
PROFESSIONAL ENGINEER NY Lic. No. 090013

LANGAN
Langan Engineering and Environmental Services, Inc.
300 Kimball Drive
Parsippany, NJ 07054
T: 973.560.4900 F: 973.560.4901 www.langan.com

Project

SUFFERN QUARRY LOGISTICS CENTER

SECTION No. 55.21. BLOCK No. , LOT No. 1
VILLAGE OF SUFFERN, TOWN OF RAMAPO
ROCKLAND COUNTY NEW YORK

Drawing Title

SITE REMOVALS PLAN

Project No.	Drawing No.
100992901	CD101
Date: 08/30/2022	
Drawn By: JNE	
Checked By: JED	Sheet of 1

WARNING: IT IS A VIOLATION OF THE NYS EDUCATION LAW ARTICLE 145 FOR ANY PERSON, UNLESS HE IS ACTING UNDER THE DIRECTION OF A LICENSED PROFESSIONAL ENGINEER, LAND SURVEYOR OR GEOLOGIST, TO ALTER THIS ITEM IN ANY WAY.

© 2022 Langan

Date: 8/30/2022 Time: 18:50 User: smussa Style Table: Langan.stb Layout: CD101 Document Code: 100992901-0501-CD101-0101

CS101 CS102 CS103 CS104 CS105 CS106

NEW YORK STATE THRUWAY-INTERSTATE 287/87
(A.K.A. GOV. THOMAS E. DEWEY THRUWAY)
(PUBLIC R.O.W. - WIDTH VARIES)

NYS INTERSTATE 287/87

WASHINGTON AVENUE

WASHINGTON AVENUE

(A.K.A. LAKE STREET)

CEDAR LANE

40'

BUILDING SETBACK LINE (TYP.)

35'

100' WIDE ORANGE & ROCKLAND EASEMENT PER LIBER 827 PAGE 67 (EXCEPTION 9)

SECTION 55.22, BLOCK 1, LOT 1
N/F NEWCO SUFFERN HOLDINGS LLC
INST. NO. 2021-00030357

SECTION 54.28, BLOCK 1, LOT 38
AVON CAPITAL CORP.

PARCEL 2 P.O.B.

LANDS N/F CONSOLIDATED RAIL CORP.

PROPOSED WAREHOUSE BUILDING
±623,200 SF
±20,000 SF OFFICE SPACE
502 CAR PARKING SPACES
139 TRAILER PARKING SPACES
103 LOADING DOCKS
FFE = 325.00'

OFFICE SPACE 10,000 SF

OFFICE SPACE 10,000 SF

80 0 40 80
SCALE: 1 INCH = 80 FEET

Date	Description	No.

Revisions

STATE OF NEW YORK
LEONARD D. SAVINO
090013
PROFESSIONAL ENGINEER

Signature 8/30/2022 Date

LEONARD D. SAVINO, P.E.
PROFESSIONAL ENGINEER NY Lic. No. 090013

LANGAN
Langan Engineering and Environmental Services, Inc.
300 Kimball Drive
Parsippany, NJ 07054
T: 973.560.4900 F: 973.560.4901 www.langan.com

Project

SUFFERN QUARRY LOGISTICS CENTER

SECTION No. 55.21. BLOCK No. , LOT No. 1
VILLAGE OF SUFFERN, TOWN OF RAMAPO
ROCKLAND COUNTY NEW YORK

Drawing Title

OVERALL SITE PLAN

Project No.	Drawing No.
100992901	CS100
Date: 08/30/2022	
Drawn By: SM	
Checked By: JED	Sheet of 1

WARNING: IT IS A VIOLATION OF [illegible] EDUCATION LAW ARTICLE 145 FOR ANY PERSON, UNLESS HE IS ACTING UNDER THE DIRECTION OF A LICENSED PROFESSIONAL ENGINEER, LAND SURVEYOR OR GEOLOGIST, TO ALTER THIS ITEM IN ANY WAY.

© 2022 Langan

Date: 8/30/2022 Time: 18:51 User: smusa Style Table: Langan.stb Layout: CS100 Document Code: 100992901-0501-CS101-0101

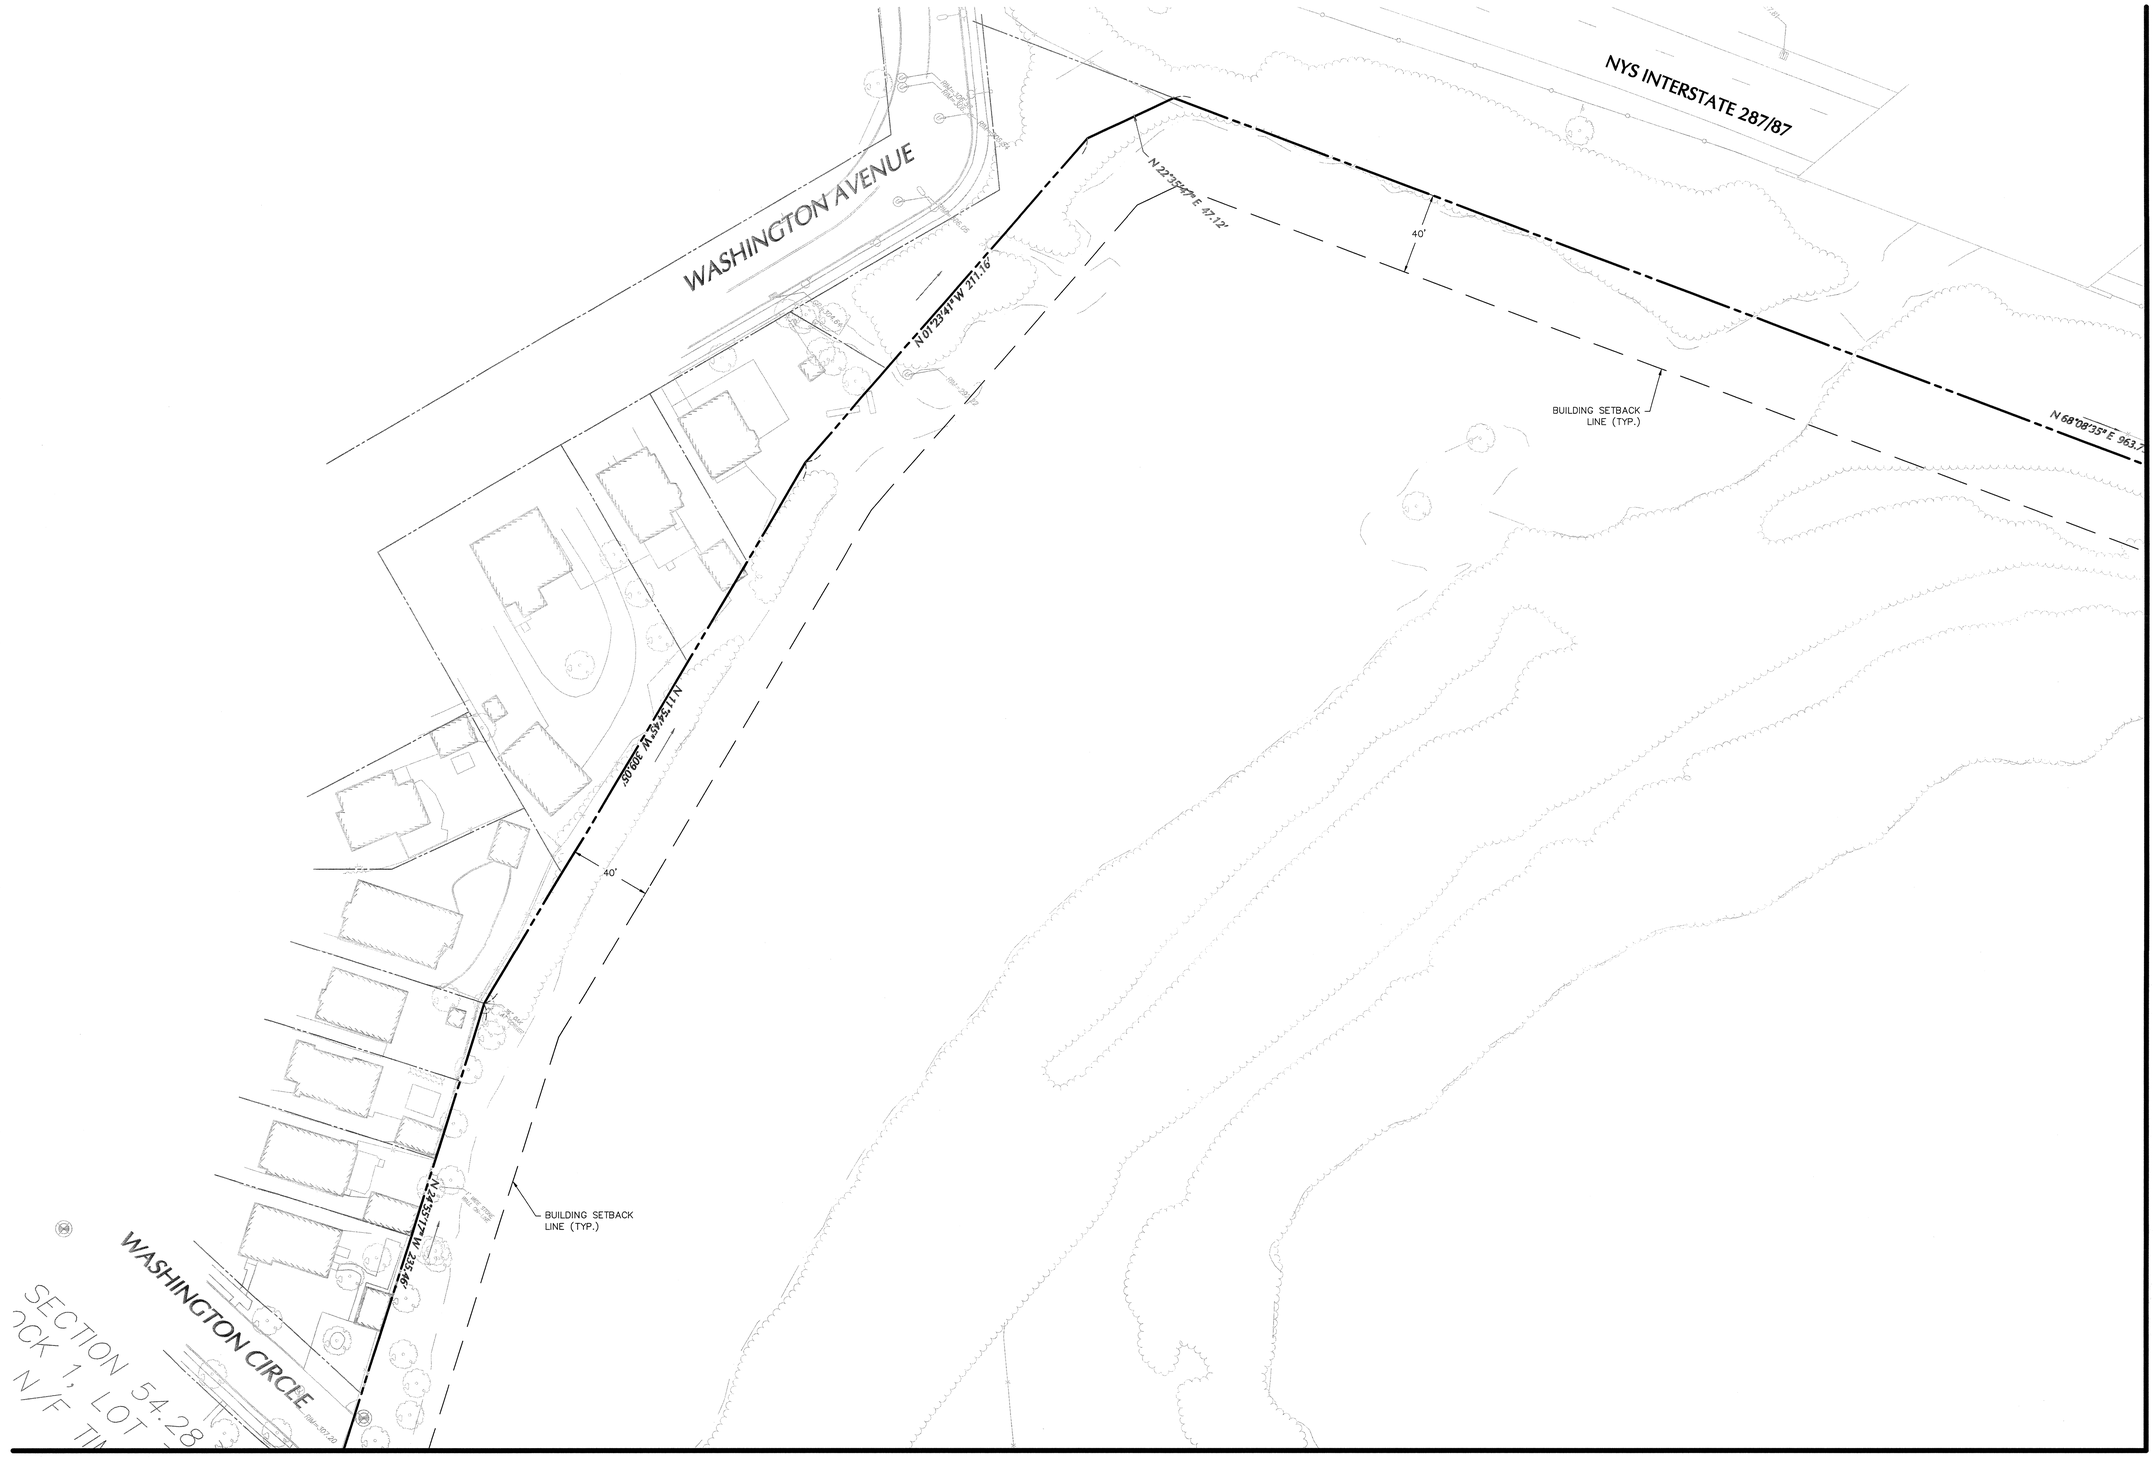

MATCH LINE - REFER TO CS102

MATCH LINE - REFER TO CS103

WARNING: IT IS A VIOLATION OF THE NYS EDUCATION LAW ARTICLE 145 FOR ANY PERSON, UNLESS HE IS ACTING UNDER THE DIRECTION OF A LICENSED PROFESSIONAL ENGINEER, LAND SURVEYOR OR GEOLOGIST, TO ALTER THIS ITEM IN ANY WAY.

SCALE: 1 INCH = 30 FEET

Date	Description	No.

Revisions

LEONARD D. SAVINO
STATE OF NEW YORK
090013
PROFESSIONAL ENGINEER

SIGNATURE 8/30/2022 DATE

LEONARD D. SAVINO, P.E.
PROFESSIONAL ENGINEER NY Lic. No. 090013

LANGAN
Langan Engineering and Environmental Services, Inc.
300 Kimball Drive
Parsippany, NJ 07054
T: 973.560.4900 F: 973.560.4901 www.langan.com

Project

SUFFERN QUARRY LOGISTICS CENTER

SECTION No. 55.21. BLOCK No. , LOT No. 1
VILLAGE OF SUFFERN, TOWN OF RAMAPO
ROCKLAND COUNTY NEW YORK

Drawing Title

SITE PLAN I

Project No.	Drawing No.
100992901	CS101
Date: ~~08/30/2022~~	
Drawn By: SM	
Checked By: JED	Sheet of 1

© 2022 Langan

Date: 8/30/2022 Time: 18:51 User: smusa Style Table: Langan.stb Layout: CS101 Document Code: 100992901-0501-CS101-0102

MATCH LINE - REFER TO CS101

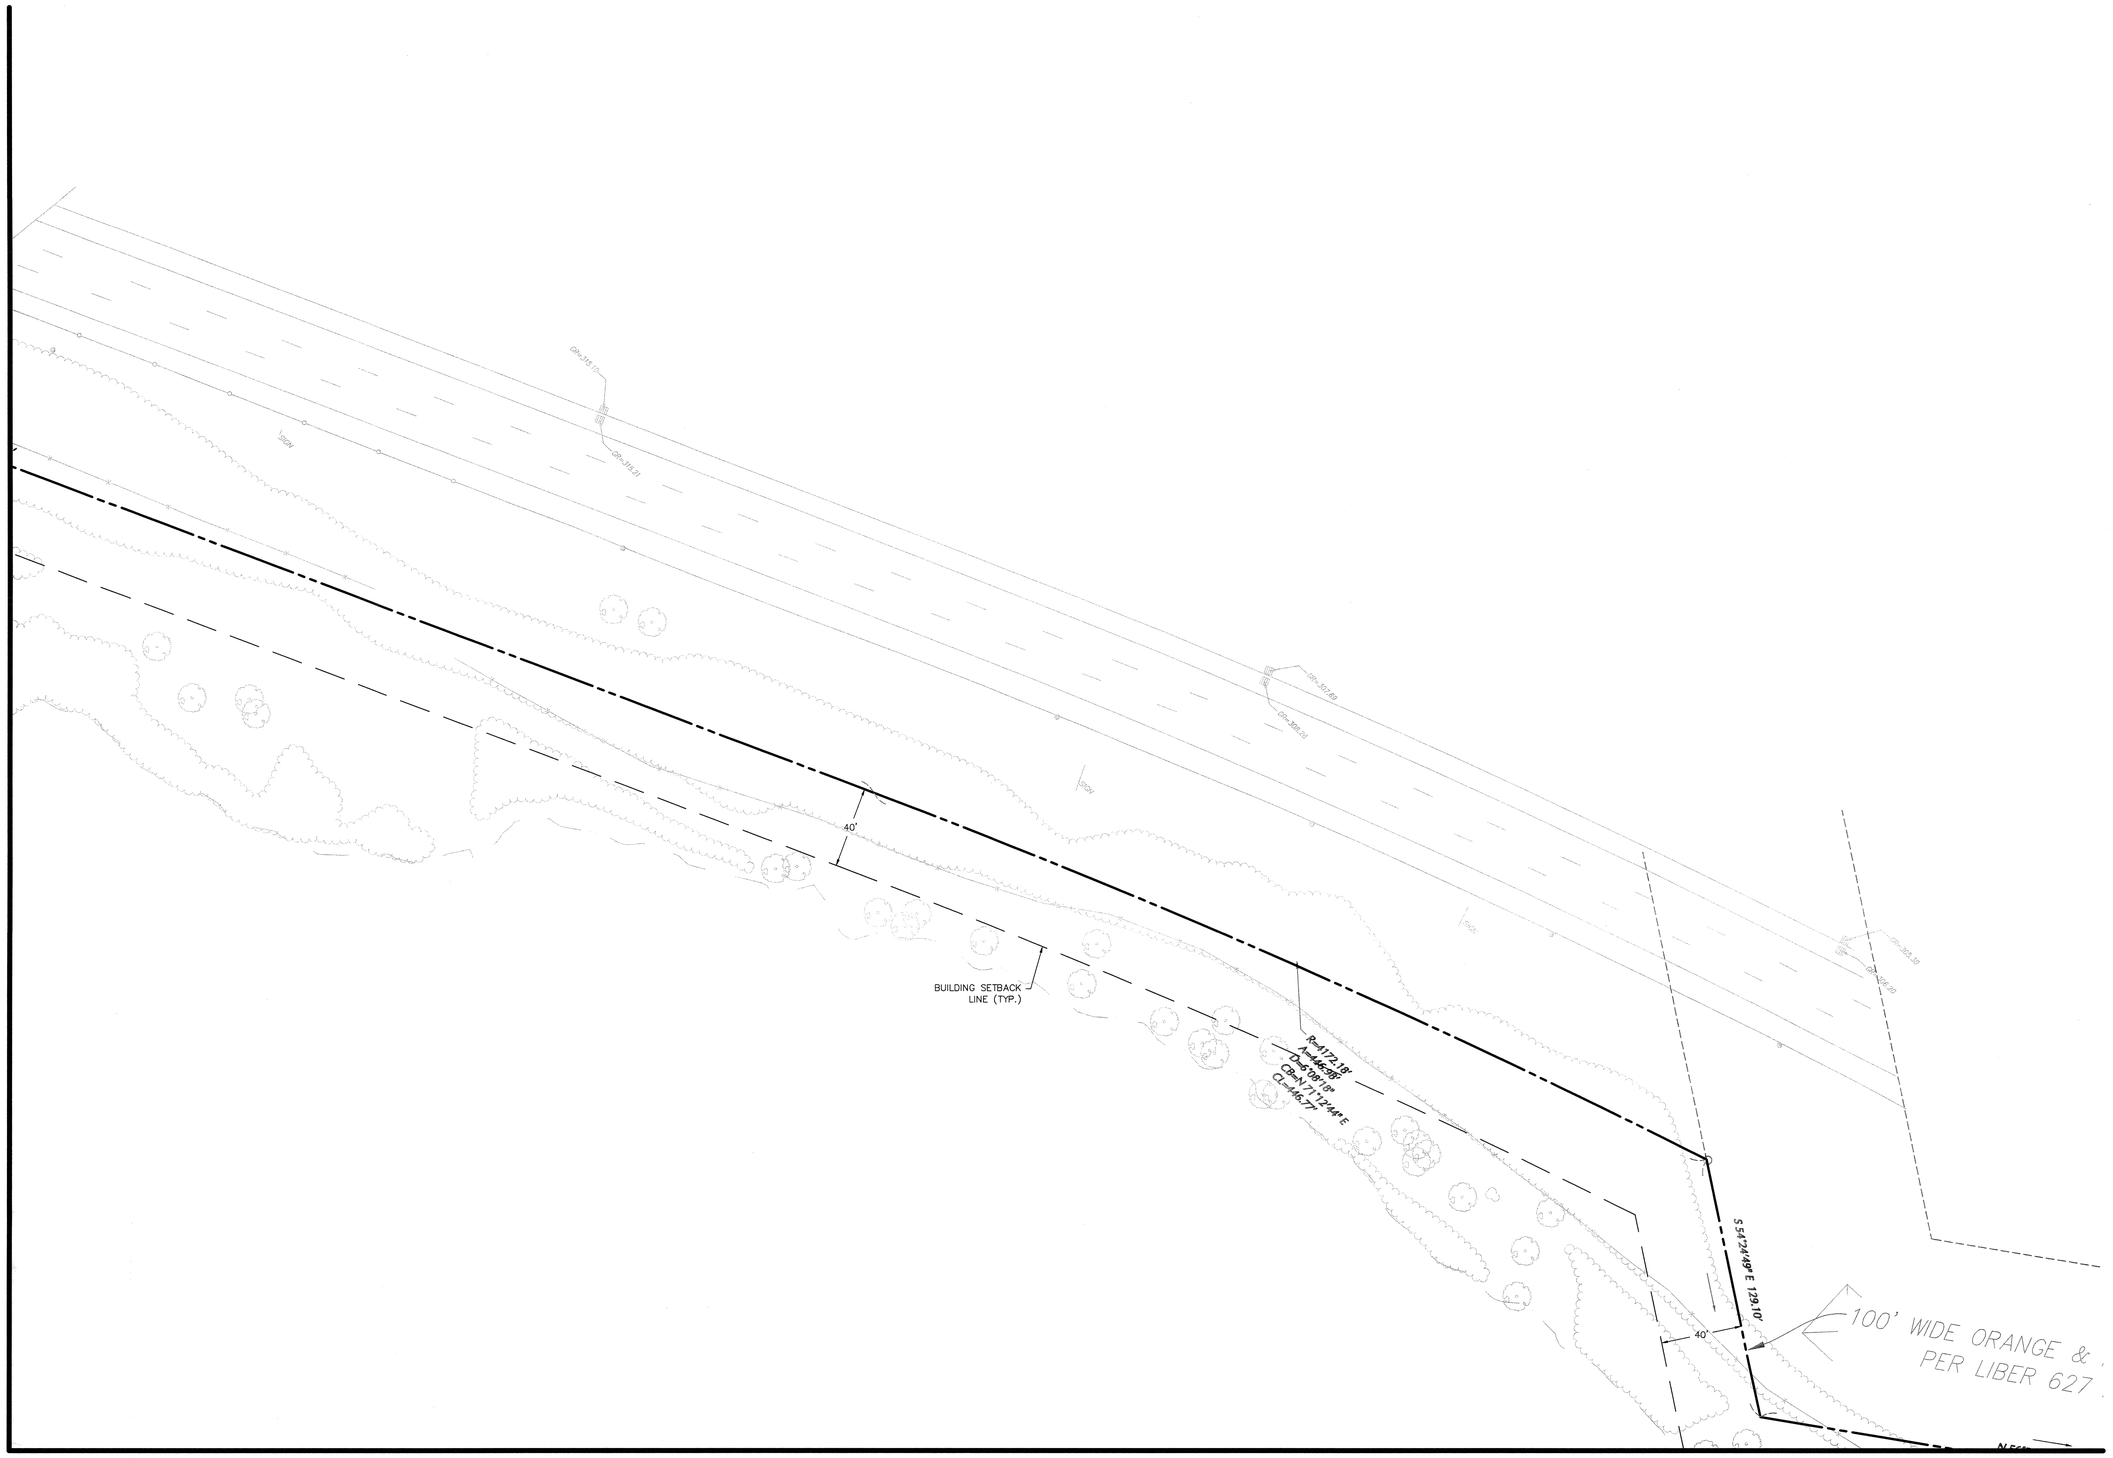

MATCH LINE - REFER TO CS104

WARNING: IT IS A VIOLATION OF THE NYS EDUCATION LAW ARTICLE 145 FOR ANY PERSON, UNLESS HE IS ACTING UNDER THE DIRECTION OF A LICENSED PROFESSIONAL ENGINEER, LAND SURVEYOR OR GEOLOGIST, TO ALTER THIS ITEM IN ANY WAY.

30 0 15 30
SCALE: 1 INCH = 30 FEET

Date	Description	No.

Revisions

STATE OF NEW YORK
LEONARD D SAVINO
090013
LICENSED PROFESSIONAL ENGINEER

Signature 8/30/2022 Date

LEONARD D. SAVINO, P.E.
PROFESSIONAL ENGINEER NY Lic. No. 090013

LANGAN
Langan Engineering and Environmental Services, Inc.
300 Kimball Drive
Parsippany, NJ 07054
T: 973.560.4900 F: 973.560.4901 www.langan.com

Project

SUFFERN QUARRY LOGISTICS CENTER

SECTION No. 55.21. BLOCK No. , LOT No. 1
VILLAGE OF SUFFERN, TOWN OF RAMAPO
ROCKLAND COUNTY NEW YORK

Drawing Title

SITE PLAN II

Project No.	Drawing No.
100992901	CS102
Date 08/30/2022	
Drawn By SM	
Checked By JED	Sheet of 1

© 2022 Langan

Date: 8/30/2022 Time: 18:52 User: smusa Style Table: Langan.stb Layout: CS102 Document Code: 100992901-0501-CS101-0102

MATCH LINE - REFER TO CS101

MATCH LINE - REFER TO CS104

MATCH LINE - REFER TO CS106

PROPOSED WALL (TYP.)

STEEL GUIDE RAIL

55' (TYP.)

12' (TYP.)

139 TRAILER PARKING SPACES

70'

60'

PROPOSED CONCRETE LOADING DOCK (TYP.)

13.5' (TYP.)

LIMIT OF CONCRETE LOADING DOCK PAD

103 LOADING DOCKS

PROPOSED STAIRS (TYP.)

PROPOSED LOADING DOCK DOOR (TYP.)

1640'

PROPOSED WAREHOUSE BUILDING
±623,200 SF
±20,000 SF OFFICE SPACE
502 CAR PARKING SPACES
139 TRAILER PARKING SPACES
103 LOADING DOCKS

380'

PROPOSED BUILDING DOOR (TYP.)

80'

PROPOSED ADA SIGN MOUNTED ON BOLLARD (TYP.) REFER TO SIGN LEGEND

OFFICE SPACE 10,000 SF

125'

15'

60'

24'

PROPOSED 4" WHITE STRIPE (TYP.)

18',TYP.

9',TYP.

336 CAR PARKING SPACES

R120'

R90'

R5'

R10'

30'

STOP

PROPOSED PAINTED DIRECTIONAL ARROW (TYP.)

18',TYP.

9',TYP.

82 CAR PARKING SPACES

24'

R3' (TYP.)

R20'

R44'

54'

40'

BUILDING SETBACK LINE (TYP.)

N 81°24'00" W 192.47'

N 67°25'51" W 290.74'

N 71°01'23" W 295.

LANDS N/F CONSOLIDATED RAIL CORP.

TILTON ROAD
(PRIVATE ROAD
40' WIDE PER T.M.)

(E STREET)

N 67°25'51" E 240.95'

PROPOSED WALL (TYP.)

30 0 15 30
SCALE: 1 INCH = 30 FEET

Date	Description	No.
Revisions		

STATE OF NEW YORK
LEONARD D. SAXINO
090013
PROFESSIONAL ENGINEER

Signature 8/30/2022 Date

LEONARD D. SAXINO, P.E.
PROFESSIONAL ENGINEER NY Lic. No. 090013

LANGAN
Langan Engineering and Environmental Services, Inc.
300 Kimball Drive
Parsippany, NJ 07054
T: 973.560.4900 F: 973.560.4901 www.langan.com

Project

SUFFERN QUARRY LOGISTICS CENTER

SECTION No. 55.21. BLOCK No. , LOT No. 1
VILLAGE OF SUFFERN, TOWN OF RAMAPO
ROCKLAND COUNTY NEW YORK

Drawing Title

SITE PLAN III

Project No.	Drawing No.
100992901	CS103
Date: 08/30/2022	
Drawn By: SM	
Checked By: JED	Sheet of 1

WARNING: IT IS A VIOLATION OF THE NYS EDUCATION LAW ARTICLE 145 FOR ANY PERSON, UNLESS HE IS ACTING UNDER THE DIRECTION OF A LICENSED PROFESSIONAL ENGINEER, LAND SURVEYOR OR GEOLOGIST, TO ALTER THIS ITEM IN ANY WAY.

© 2022 Langan.

Date: 8/30/2022 Time: 18:52 User: smusa Style Table: Langan.stb Layout: CS103 Document Code: 100992901-0501-CS101-0102

MATCH LINE - REFER TO CS102

MATCH LINE - REFER TO CS103

MATCH LINE - REFER TO CS105

BUILDING SETBACK LINE (TYP.)

30'

30'

55'

139 TRAILER PARKING SPACES

12' (TYP.)

70'

R10'

PROPOSED CONCRETE LOADING DOCK (TYP.)

LIMIT OF CONCRETE LOADING DOCK PAD

103 LOADING DOCKS

13.5' (TYP.)

60'

PROPOSED STAIRS (TYP.)

PROPOSED LOADING DOCK DOOR (TYP.)

1640'

15'

PROPOSED WAREHOUSE BUILDING
±623,200 SF
±20,000 SF OFFICE SPACE
502 CAR PARKING SPACES
139 TRAILER PARKING SPACES
103 LOADING DOCKS

380'

PROPOSED BUILDING DOOR (TYP.)

80'

125'

OFFICE SPACE
10,000 SF

PROPOSED ADA SIGN MOUNTED ON BOLLARD (TYP.) REFER TO SIGN LEGEND

15'

9', TYP.

18', TYP.

336 CAR PARKING SPACES

24'

60'

9', TYP.

18', TYP.

84

86

82

PROPOSED WALL (TYP.)

PROPOSED 4" WHITE STRIPE (TYP.)

BUILDING SETBACK LINE (TYP.)

40'

PROPOSED PAINTED DIRECTIONAL ARROW (TYP.)

S 47°25'42" W 1065.79'

30 0 15 30
SCALE: 1 INCH = 30 FEET

Date	Description	No.
Revisions		

STATE OF NEW YORK
LEONARD D. SAVINO
LICENSED PROFESSIONAL ENGINEER

SIGNATURE 8/30/2022 DATE

LEONARD D. SAVINO, P.E.
PROFESSIONAL ENGINEER NY Lic. No. 090013

LANGAN
Langan Engineering and Environmental Services, Inc.
300 Kimball Drive
Parsippany, NJ 07054
T: 973.560.4900 F: 973.560.4901 www.langan.com

Project

SUFFERN QUARRY LOGISTICS CENTER

SECTION No. 55.21. BLOCK No. , LOT No. 1
VILLAGE OF SUFFERN, TOWN OF RAMAPO
ROCKLAND COUNTY NEW YORK

Drawing Title

SITE PLAN IV

Project No.	Drawing No.
100992901	CS104
Date 08/30/2022	
Drawn By SM	
Checked By JED	Sheet of 1

WARNING: IT IS A VIOLATION OF THE NYS EDUCATION LAW ARTICLE 145 FOR ANY PERSON, UNLESS HE IS ACTING UNDER THE DIRECTION OF A LICENSED PROFESSIONAL ENGINEER, LAND SURVEYOR OR GEOLOGIST, TO ALTER THIS ITEM IN ANY WAY.

© 2022 Langan

Date: 8/30/2022 Time: 18:53 User: smusa Style Table: Langan.stb Layout: CS104 Document Code: 100992901-0501-CS101-0102

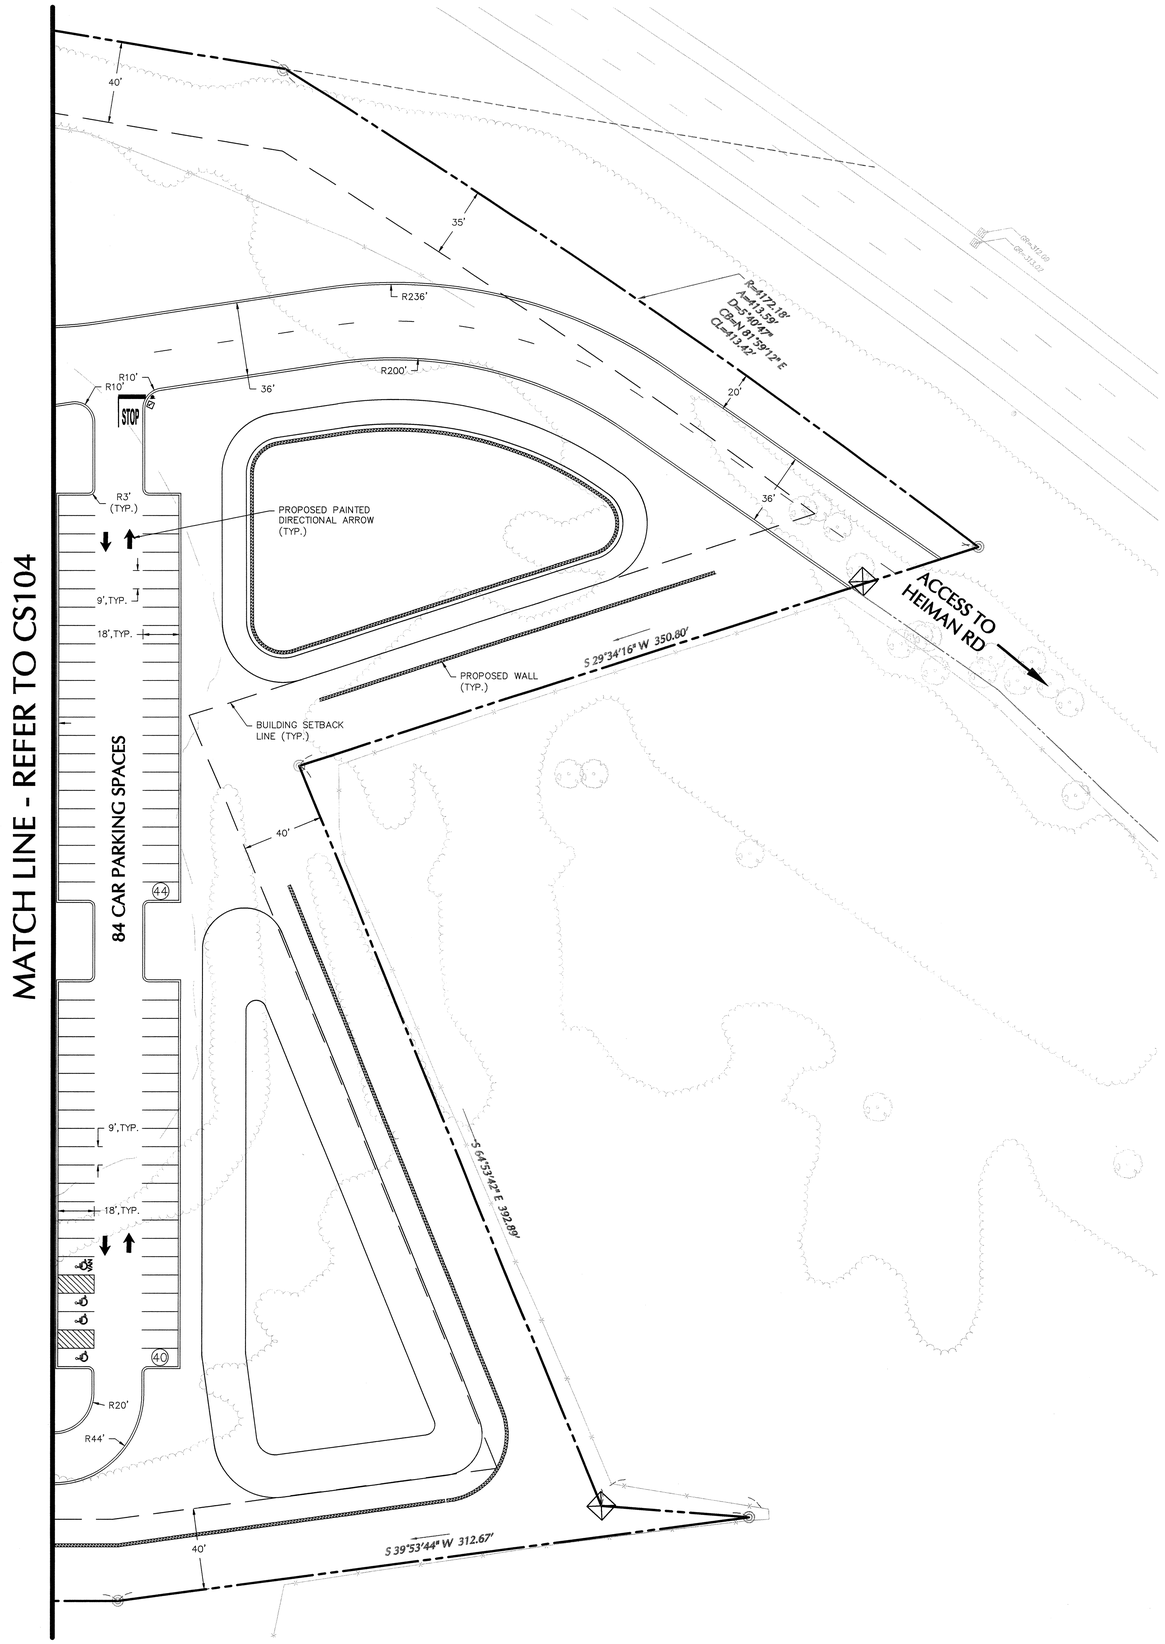

30 0 15 30
SCALE: 1 INCH = 30 FEET

Date	Description	No.
Revisions		

STATE OF NEW YORK LEONARD D SAVINO LICENSED PROFESSIONAL ENGINEER

SIGNATURE 8/30/2022 DATE

LEONARD D. SAVINO, P.E.
PROFESSIONAL ENGINEER NY Lic. No. 090013

LANGAN
Langan Engineering and Environmental Services, Inc.
300 Kimball Drive
Parsippany, NJ 07054
T: 973.560.4900 F: 973.560.4901 www.langan.com

Project

SUFFERN QUARRY LOGISTICS CENTER

SECTION No. 55.21. BLOCK No. , LOT No. 1
VILLAGE OF SUFFERN, TOWN OF RAMAPO
ROCKLAND COUNTY NEW YORK

Drawing Title

SITE PLAN V

Project No.	Drawing No.
100992901	CS105
Date: ~~08/30/2022~~	
Drawn By: SM	
Checked By: JED	Sheet of 1

WARNING: IT IS A VIOLATION OF THE NYS EDUCATION LAW ARTICLE 145 FOR ANY PERSON, UNLESS HE IS ACTING UNDER THE DIRECTION OF A LICENSED PROFESSIONAL ENGINEER, LAND SURVEYOR OR GEOLOGIST, TO ALTER THIS ITEM IN ANY WAY.

© 2022 Langan

MATCH LINE - REFER TO CS103

30 0 15 30
SCALE: 1 INCH = 30 FEET

Date	Description	No.
Revisions		

STATE OF NEW YORK
LEONARD D. SAVINO
LICENSED PROFESSIONAL ENGINEER

SIGNATURE 8/30/2022 DATE

LEONARD D. SAVINO, P.E.
PROFESSIONAL ENGINEER NY Lic. No. 090013

LANGAN
Langan Engineering and Environmental Services, Inc.
300 Kimball Drive
Parsippany, NJ 07054
T: 973.560.4900 F: 973.560.4901 www.langan.com

Project
SUFFERN QUARRY LOGISTICS CENTER
SECTION No. 55.21. BLOCK No. , LOT No. 1
VILLAGE OF SUFFERN, TOWN OF RAMAPO
ROCKLAND COUNTY NEW YORK

Drawing Title
SITE PLAN VI

Project No.	Drawing No.
100992901	CS106
Date ~~08/30/2022~~	
Drawn By SM	
Checked By JED	Sheet of 1

WARNING: IT IS A VIOLATION OF THE NYS EDUCATION LAW ARTICLE 145 FOR ANY PERSON, UNLESS HE IS ACTING UNDER THE DIRECTION OF A LICENSED PROFESSIONAL ENGINEER, LAND SURVEYOR OR GEOLOGIST, TO ALTER THIS ITEM IN ANY WAY.

© 2022 Langan

Date: 8/30/2022 Time: 18:53 User: smussa Style Table: Langan.stb Layout: CS106 Document Code: 100992901-0501-CS101-0102

CG101

CG102

CG103

CG104

CG105

CG106

NEW YORK STATE THRUWAY-INTERSTATE 287/87
(A.K.A. GOV. THOMAS E. DEWEY THRUWAY)
(PUBLIC R.O.W. - WIDTH VARIES)

NYS INTERSTATE 287/87

WASHINGTON AVENUE

WASHINGTON AVENUE

BUILDING SETBACK LINE (TYP.)

40'

35'

100' WIDE ORANGE & ROCKLAND EASEMENT PER LIBER 627 PAGE 67 (EXCEPTION 8)

PROPOSED WAREHOUSE BUILDING
±623,200 SF
±20,000 SF OFFICE SPACE
502 CAR PARKING SPACES
139 TRAILER PARKING SPACES
103 LOADING DOCKS
FFE = 325.00'

OFFICE SPACE 10,000 SF

OFFICE SPACE 10,000 SF

PROPOSED ABOVE-GROUND BASIN-1
BASIN BOTTOM: 310.00

PROPOSED ABOVE-GROUND BASIN-2
BASIN BOTTOM: 316.70±

PROPOSED ABOVE-GROUND BASIN-3
BASIN BOTTOM: 310.00

SECTION 54.28, BLOCK 1, LOT 38
N/F TIMZEN

SECTION 54.28, BLOCK 1, LOT 38
N/F AVON CAPITAL CORP.

PARCEL 2 P.O.B.

LANDS N/F CONSOLIDATED RAIL CORP.

TILTON ROAD
(ELEV. VARIES)

CEDAR LANE

SECTION 55.22, BLOCK 1, LOT 1
N/F NEWCO SUFFERN HOLDINGS LLC
INST. NO. 2021-00030357

80 0 40 80
SCALE: 1 INCH = 80 FEET

Date	Description	No.
Revisions		

STATE OF NEW YORK
LEONARD D. SAVINO
LICENSED PROFESSIONAL ENGINEER

SIGNATURE 8/30/2022 DATE

LEONARD D. SAVINO, P.E.
PROFESSIONAL ENGINEER NY Lic. No. 090013

LANGAN
Langan Engineering and Environmental Services, Inc.
300 Kimball Drive
Parsippany, NJ 07054
T: 973.560.4900 F: 973.560.4901 www.langan.com

Project

SUFFERN QUARRY LOGISTICS CENTER

SECTION No. 55.21. BLOCK No. , LOT No. 1
VILLAGE OF SUFFERN, TOWN OF RAMAPO
ROCKLAND COUNTY NEW YORK

Drawing Title

OVERALL GRADING & DRAINAGE PLAN

Project No.	Drawing No.
100992901	CG100
Date 08/30/2022	Sheet of 1
Drawn By	
Checked By	

WARNING: IT IS A VIOLATION OF THE NYS EDUCATION LAW ARTICLE 145 FOR ANY PERSON, UNLESS HE IS ACTING UNDER THE DIRECTION OF A LICENSED PROFESSIONAL ENGINEER, LAND SURVEYOR OR GEOLOGIST, TO ALTER THIS ITEM IN ANY WAY.

© 2022 Langan

Date: 8/30/2022 Time: 18:54 User: smusa Style Table: Langan.stb Layout: CG100 Document Code: 100992901-0501-CG101-0101

MATCH LINE - REFER TO CG102

MATCH LINE - REFER TO CG103

30 0 15 30
SCALE: 1 INCH = 30 FEET

Date	Description	No.
Revisions		

STATE OF NEW YORK
LEONARD D SHINN
LICENSED PROFESSIONAL ENGINEER

SIGNATURE 8/30/2022 DATE

LEONARD D. SHINN, P.E.
PROFESSIONAL ENGINEER NY Lic. No. 090013

LANGAN
Langan Engineering and Environmental Services, Inc.
300 Kimball Drive
Parsippany, NJ 07054
T: 973.560.4900 F: 973.560.4901 www.langan.com

Project

SUFFERN QUARRY LOGISTICS CENTER

SECTION No. 55.21. BLOCK No. , LOT No. 1
VILLAGE OF SUFFERN, TOWN OF RAMAPO
ROCKLAND COUNTY NEW YORK

Drawing Title

GRADING AND DRAINAGE PLAN I

Project No.	Drawing No.
100992901	CG101
Date: 08/30/2022	
Drawn By	
Checked By	
	Sheet of 1

WARNING: IT IS A VIOLATION OF THE NYS EDUCATION LAW ARTICLE 145 FOR ANY PERSON, UNLESS HE IS ACTING UNDER THE DIRECTION OF A LICENSED PROFESSIONAL ENGINEER, LAND SURVEYOR OR GEOLOGIST, TO ALTER THIS ITEM IN ANY WAY.

© 2022 Langan

Date: 8/30/2022 Time: 18:54 User: smusa Style Table: Langan.stb Layout: CG101 Document Code: 100992901-0501-CG101-0102

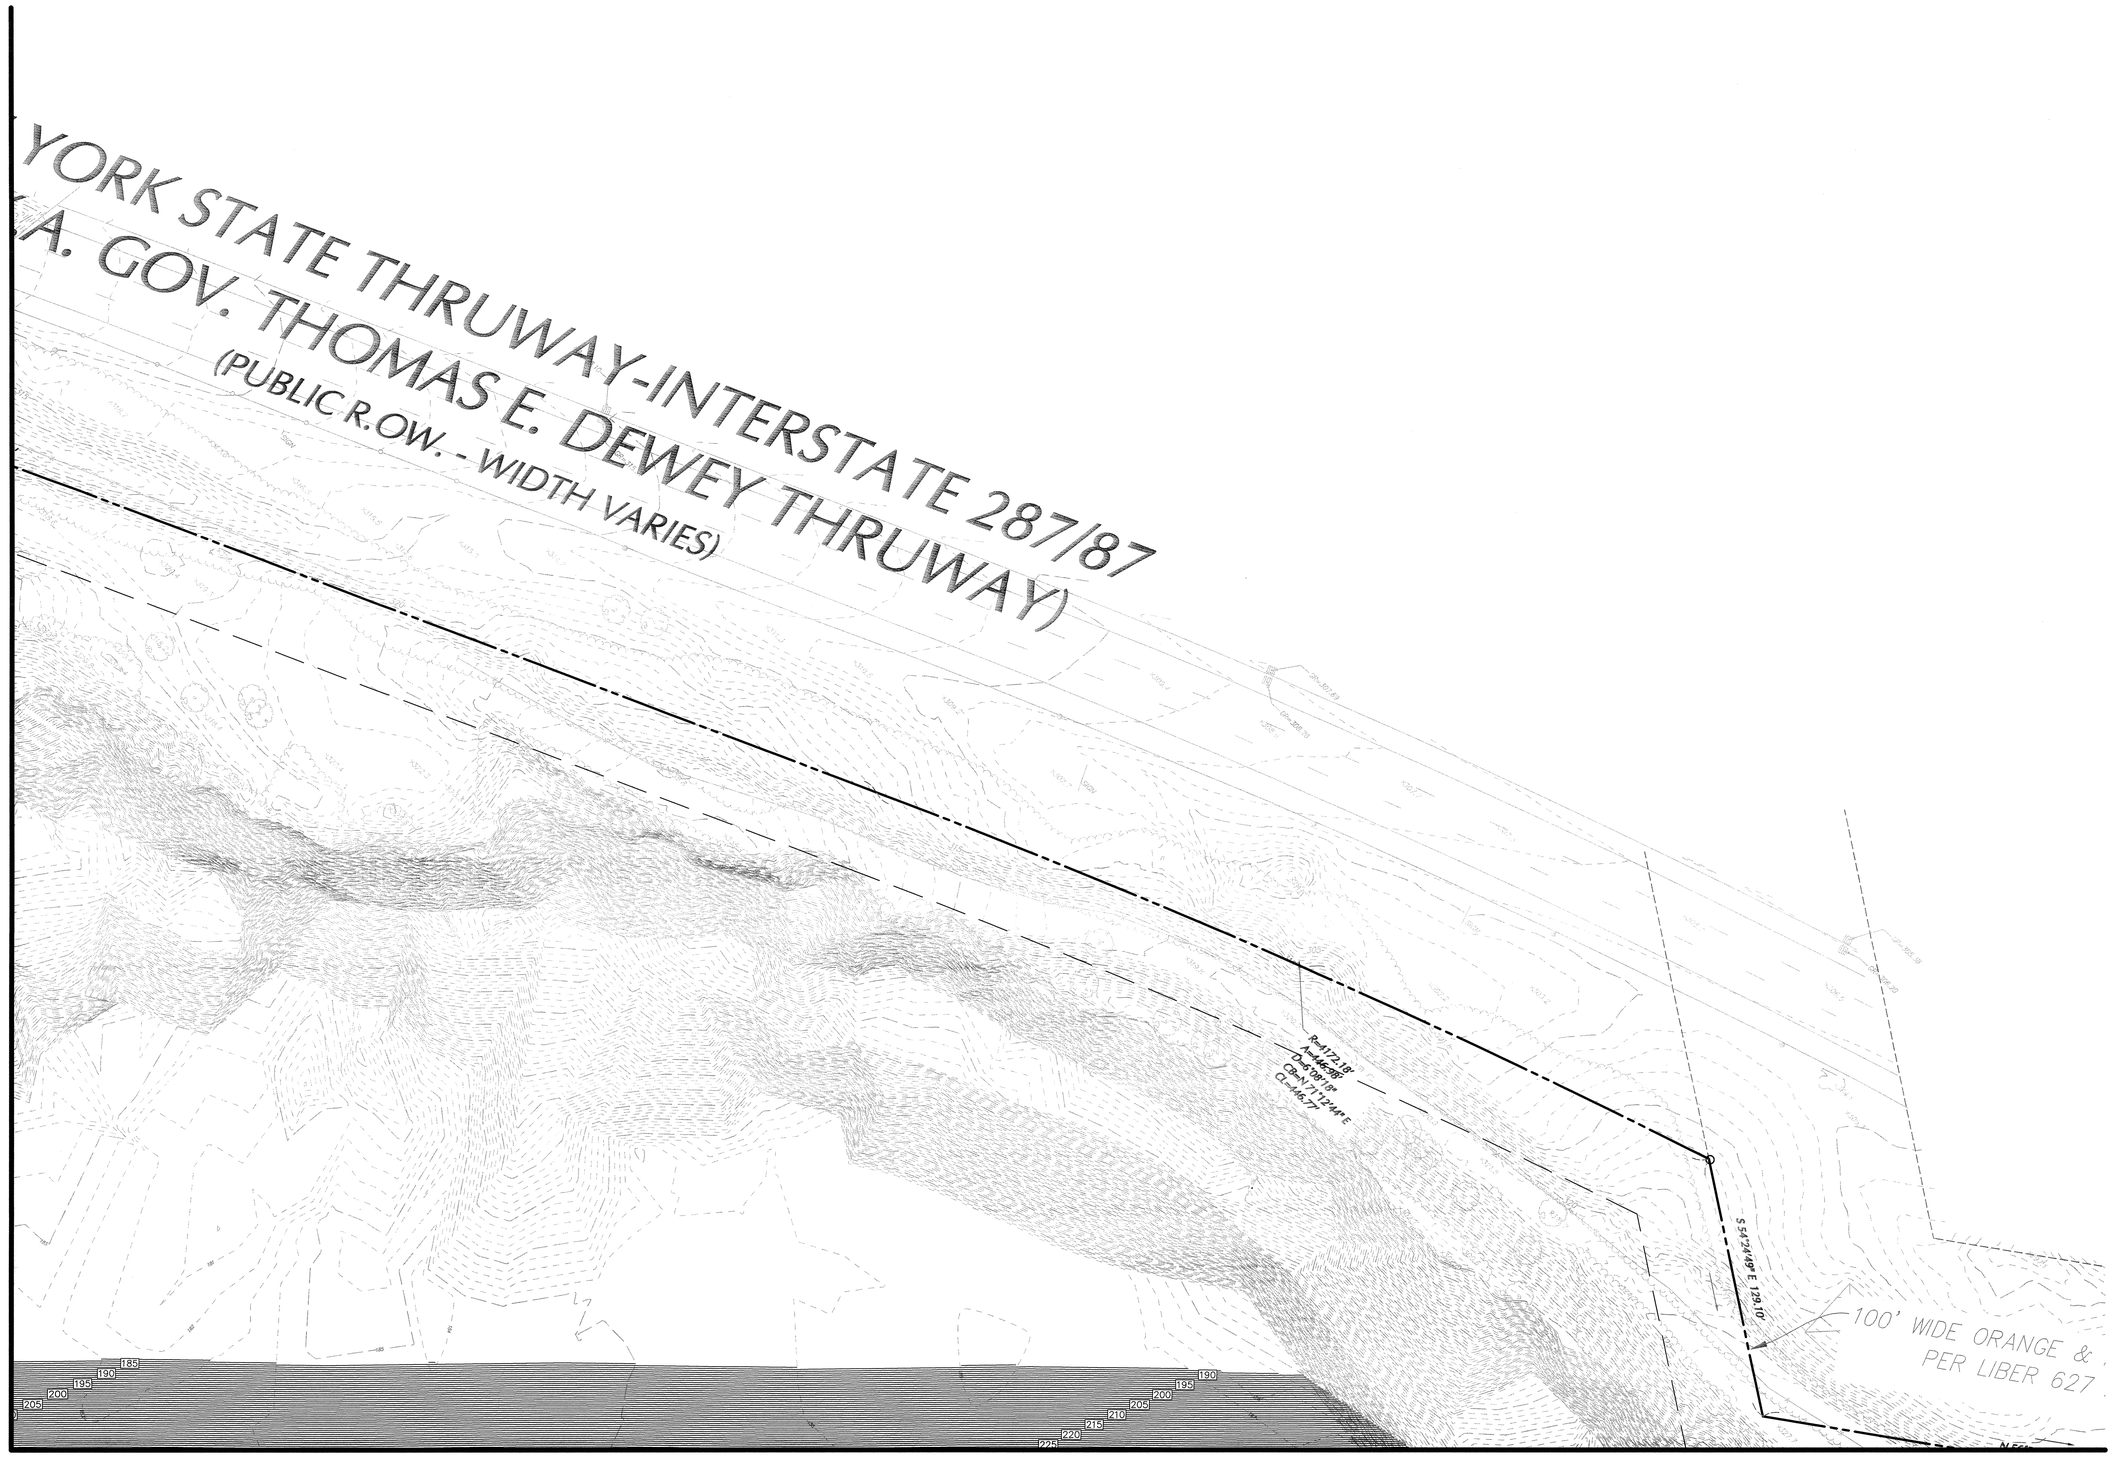

MATCH LINE - REFER TO CG104

SCALE: 1 INCH = 30 FEET

Date	Description	No.
Revisions		

STATE OF NEW YORK
LEONARD D. SIGNORINO
090013
PROFESSIONAL ENGINEER

Signature — 8/30/2022 Date

LEONARD D. SIGNORINO, P.E.
PROFESSIONAL ENGINEER NY Lic. No. 090013

LANGAN
Langan Engineering and Environmental Services, Inc.
300 Kimball Drive
Parsippany, NJ 07054
T: 973.560.4900 F: 973.560.4901 www.langan.com

Project

SUFFERN QUARRY LOGISTICS CENTER

SECTION No. 55.21. BLOCK No. , LOT No. 1
VILLAGE OF SUFFERN, TOWN OF RAMAPO
ROCKLAND COUNTY NEW YORK

Drawing Title

GRADING AND DRAINAGE PLAN II

Project No. 100992901	Drawing No. CG102
Date 08/30/2022	
Drawn By	
Checked By	Sheet of 1

WARNING: IT IS A VIOLATION OF THE NYS EDUCATION LAW ARTICLE 145 FOR ANY PERSON, UNLESS HE IS ACTING UNDER THE DIRECTION OF A LICENSED PROFESSIONAL ENGINEER, LAND SURVEYOR OR GEOLOGIST, TO ALTER THIS ITEM IN ANY WAY.

© 2022 Langan

Date: 8/30/2022 Time: 18:55 User: smusa Style Table: Langan.stb Layout: CG102 Document Code: 100992901-0501-CG101-0102

MATCH LINE - REFER TO CG101

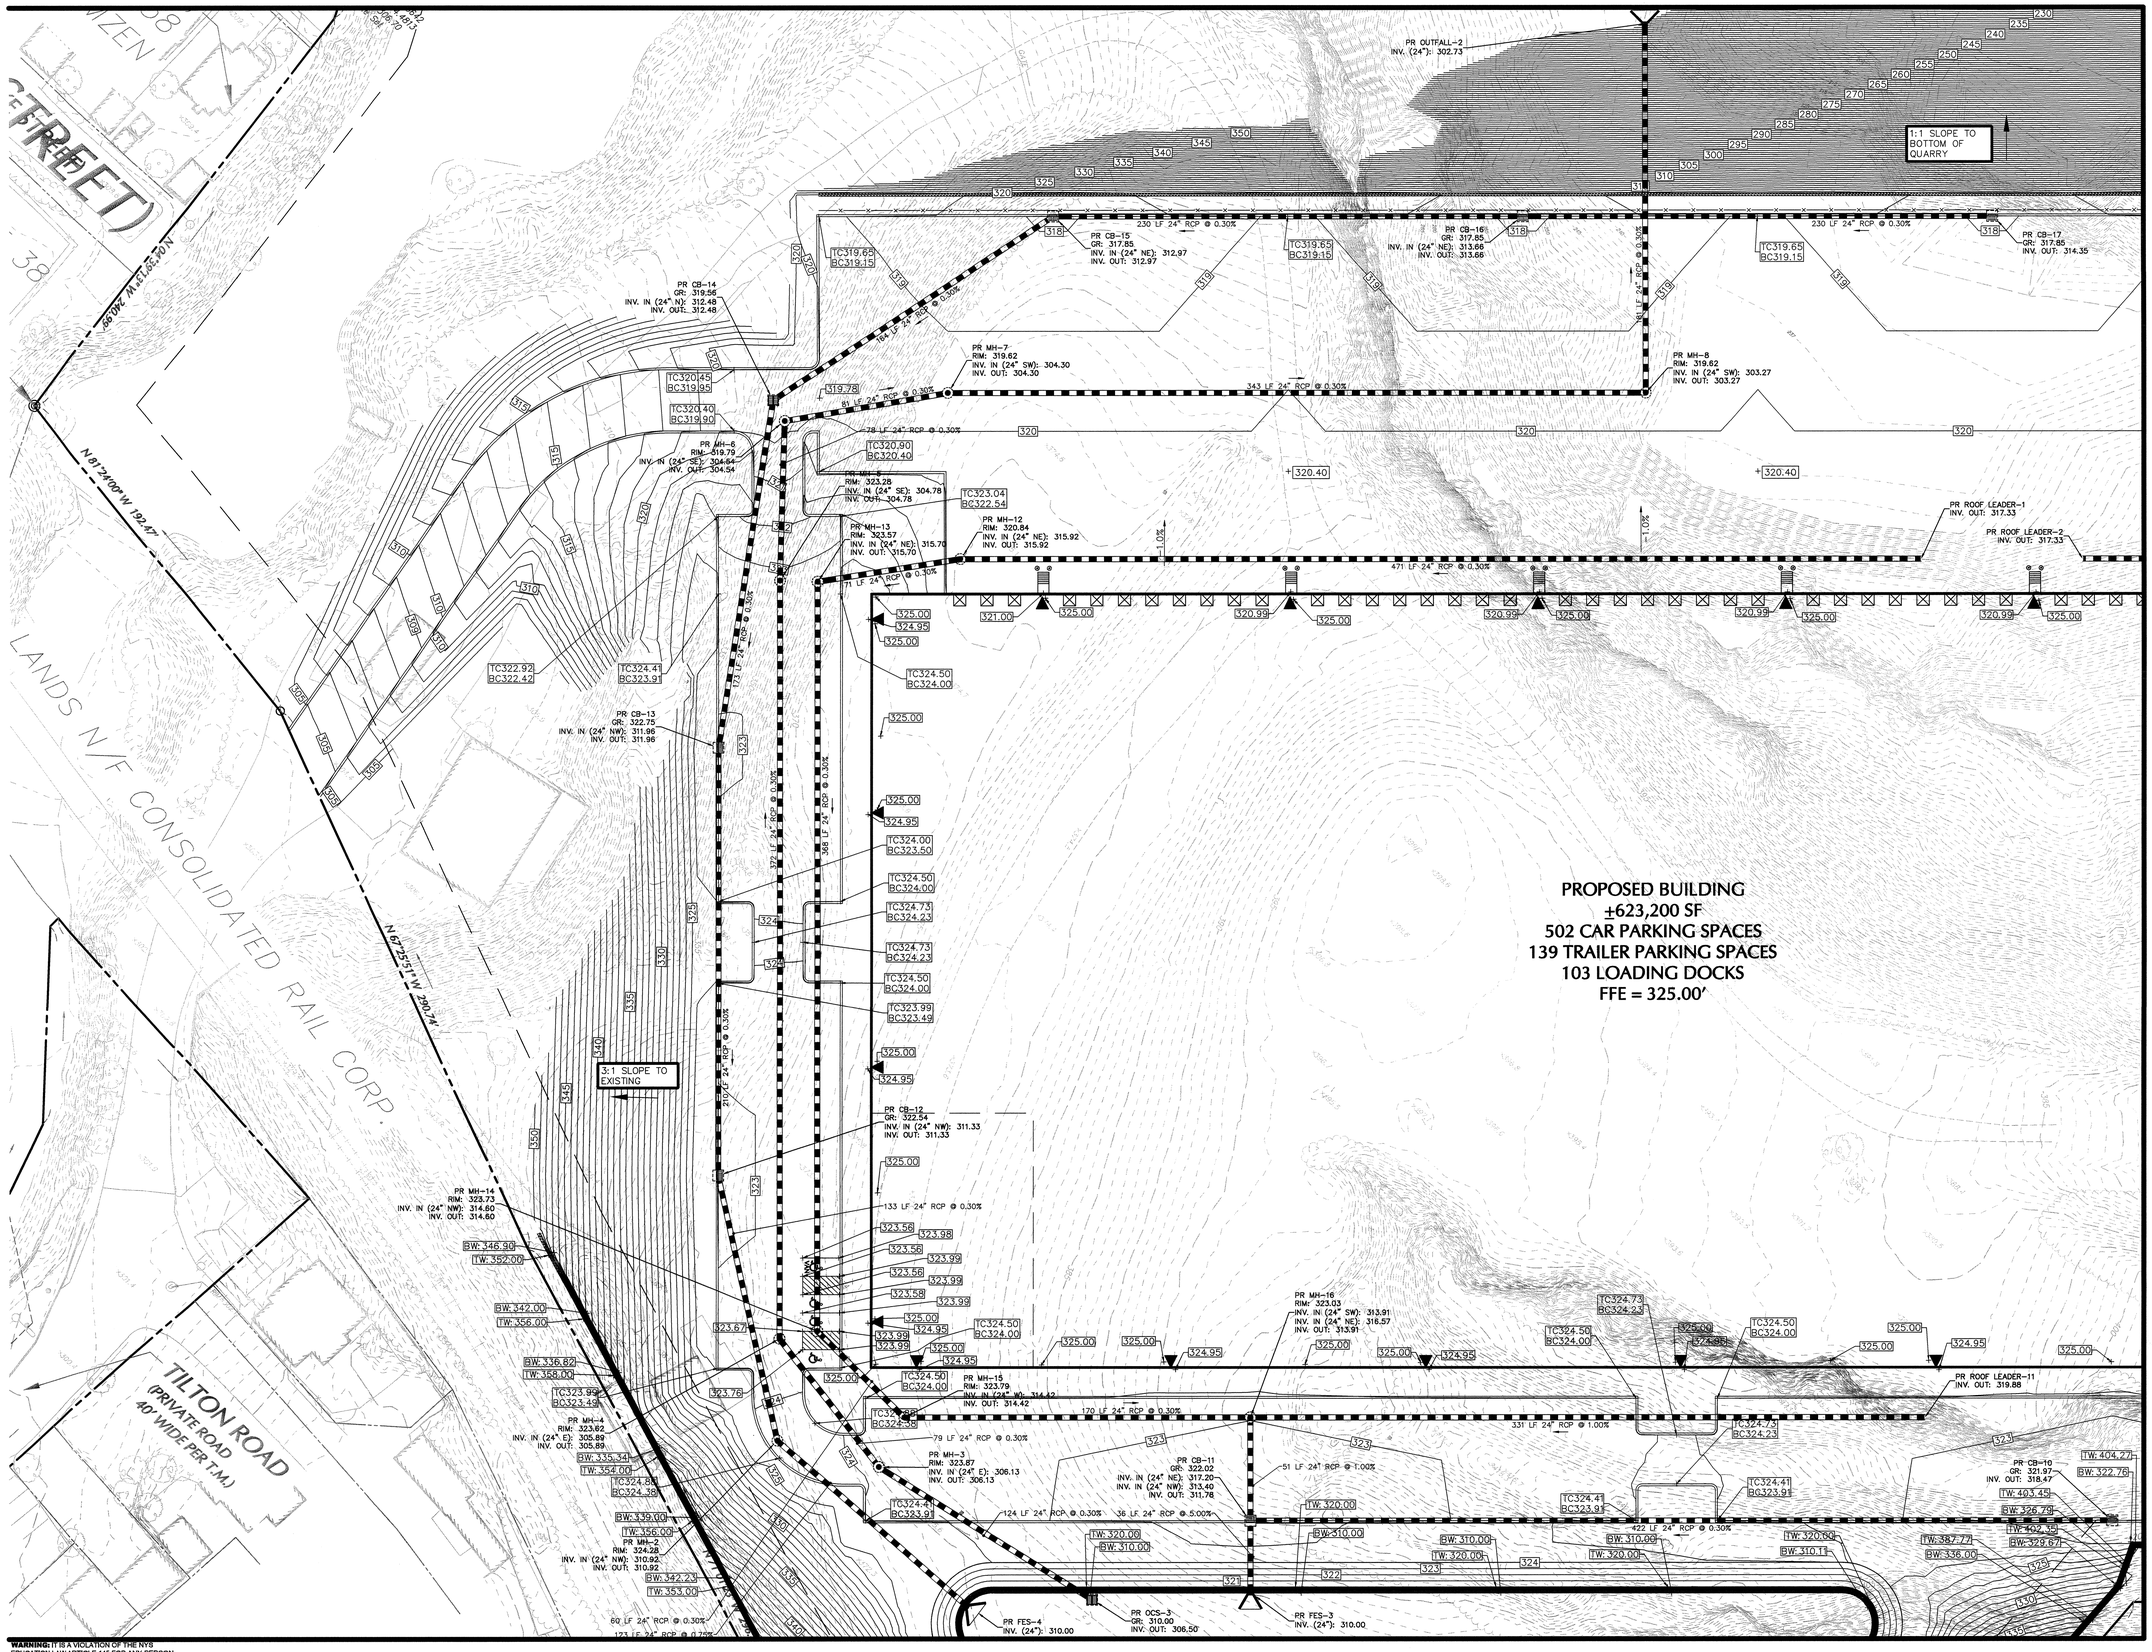

MATCH LINE - REFER TO CG104

MATCH LINE - REFER TO CG106

30 0 15 30
SCALE: 1 INCH = 30 FEET

Date	Description	No.
Revisions		

STATE OF NEW YORK
LEONARD D. SIVINO
LICENSED PROFESSIONAL ENGINEER

Signature 8/30/2022 Date

LEONARD D. SIVINO, P.E.
PROFESSIONAL ENGINEER NY Lic. No. 090013

LANGAN
Langan Engineering and Environmental Services, Inc.
300 Kimball Drive
Parsippany, NJ 07054
T: 973.560.4900 F: 973.560.4901 www.langan.com

Project

SUFFERN QUARRY LOGISTICS CENTER

SECTION No. 55.21, BLOCK No. , LOT No. 1
VILLAGE OF SUFFERN, TOWN OF RAMAPO
ROCKLAND COUNTY NEW YORK

Drawing Title

GRADING AND DRAINAGE PLAN III

Project No.	Drawing No.
100992901	CG103
Date: 08/30/2022	
Drawn By	
Checked By	Sheet of 1

WARNING: IT IS A VIOLATION OF THE NYS EDUCATION LAW ARTICLE 145 FOR ANY PERSON, UNLESS HE IS ACTING UNDER THE DIRECTION OF A LICENSED PROFESSIONAL ENGINEER, LAND SURVEYOR OR GEOLOGIST, TO ALTER THIS ITEM IN ANY WAY.

© 2022 Langan

Date: 8/30/2022 Time: 18:55 User: smusa Style Table: Langan.stb Layout: CG103 Document Code: 100992901-0501-CG101-0102

MATCH LINE - REFER TO CG102

MATCH LINE - REFER TO CS103

MATCH LINE - REFER TO CG105

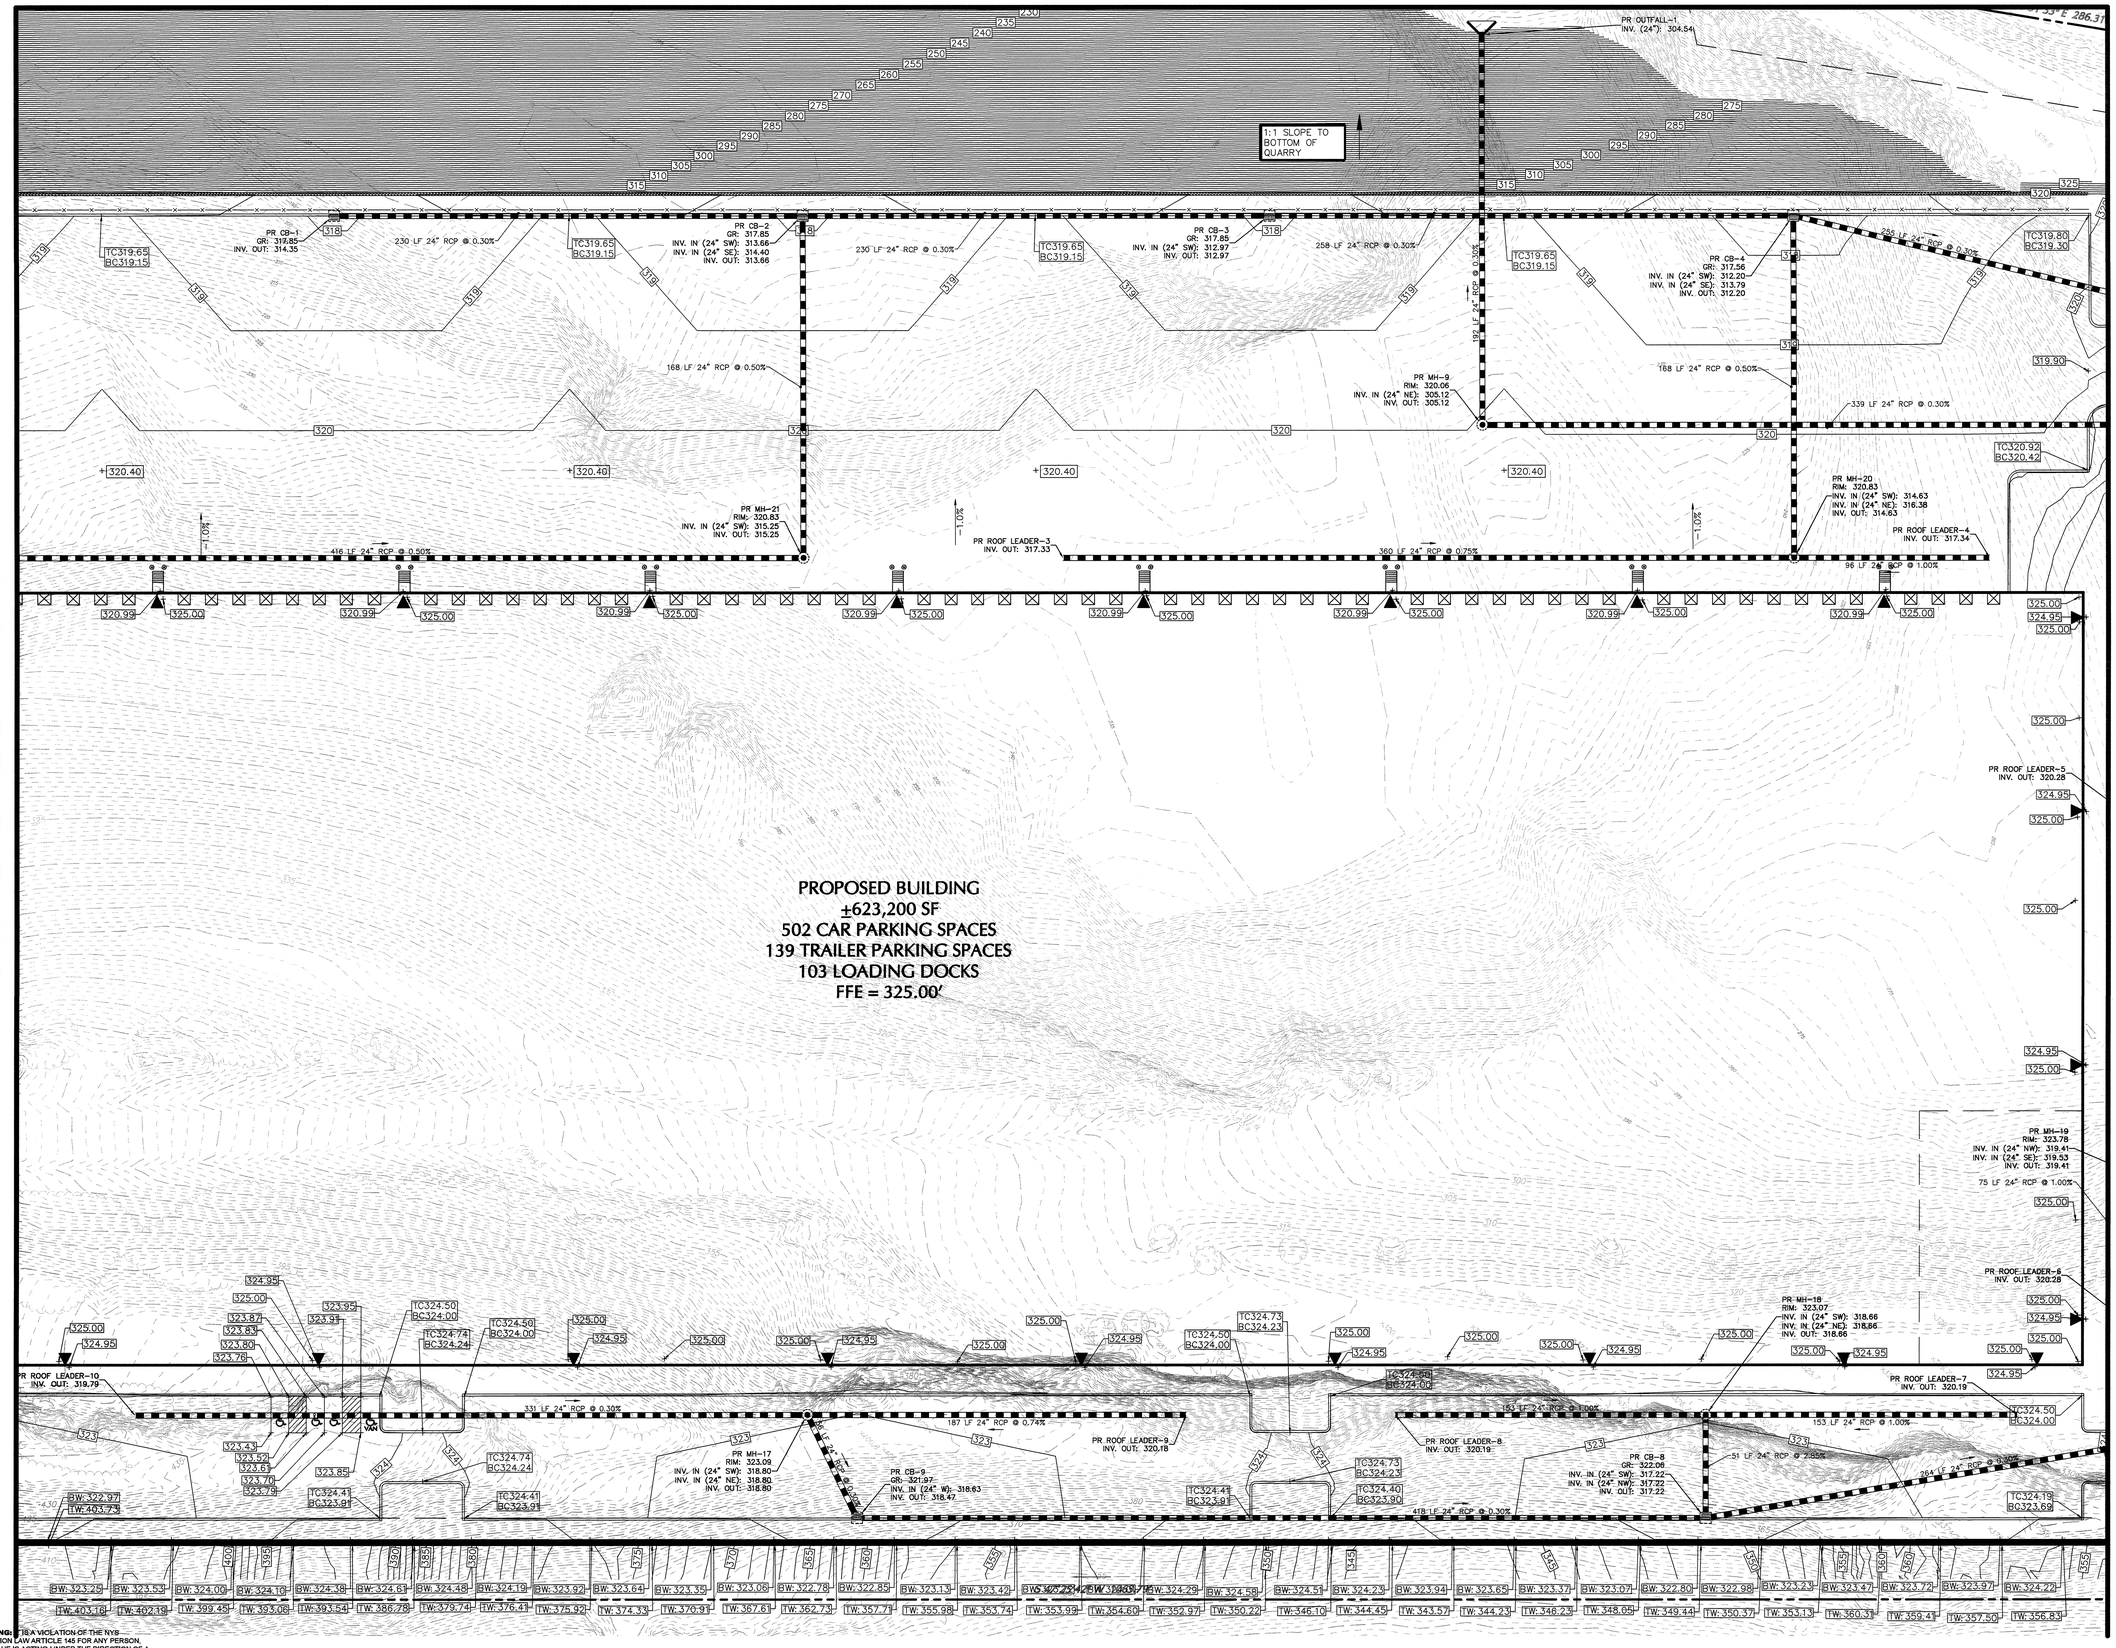

30 0 15 30
SCALE: 1 INCH = 30 FEET

No.	Description	Date
	Revisions	

STATE OF NEW YORK
LEONARD D. SAYNO
PROFESSIONAL ENGINEER

SIGNATURE 8/30/2022 DATE

LEONARD D. SAYNO, P.E.
PROFESSIONAL ENGINEER NY Lic. No. 090013

LANGAN
Langan Engineering and Environmental Services, Inc.
300 Kimball Drive
Parsippany, NJ 07054
T: 973.560.4900 F: 973.560.4901 www.langan.com

Project
SUFFERN QUARRY LOGISTICS CENTER
SECTION No. 55.21. BLOCK No. , LOT No. 1
VILLAGE OF SUFFERN, TOWN OF RAMAPO
ROCKLAND COUNTY NEW YORK

Drawing Title
GRADING AND DRAINAGE PLAN IV

Project No.	100992901
Date	08/30/2022
Drawn By	
Checked By	

Drawing No.
CG104
Sheet of 1

WARNING: IT IS A VIOLATION OF THE NYS EDUCATION LAW ARTICLE 145 FOR ANY PERSON, UNLESS HE IS ACTING UNDER THE DIRECTION OF A LICENSED PROFESSIONAL ENGINEER, LAND SURVEYOR OR GEOLOGIST, TO ALTER THIS ITEM IN ANY WAY.

© 2022 Langan

Date: 8/30/2022 Time: 18:56 User: smusa Style Table: Langan.stb Layout: CG104 Document Code: 100992901-0501-CG101-0102

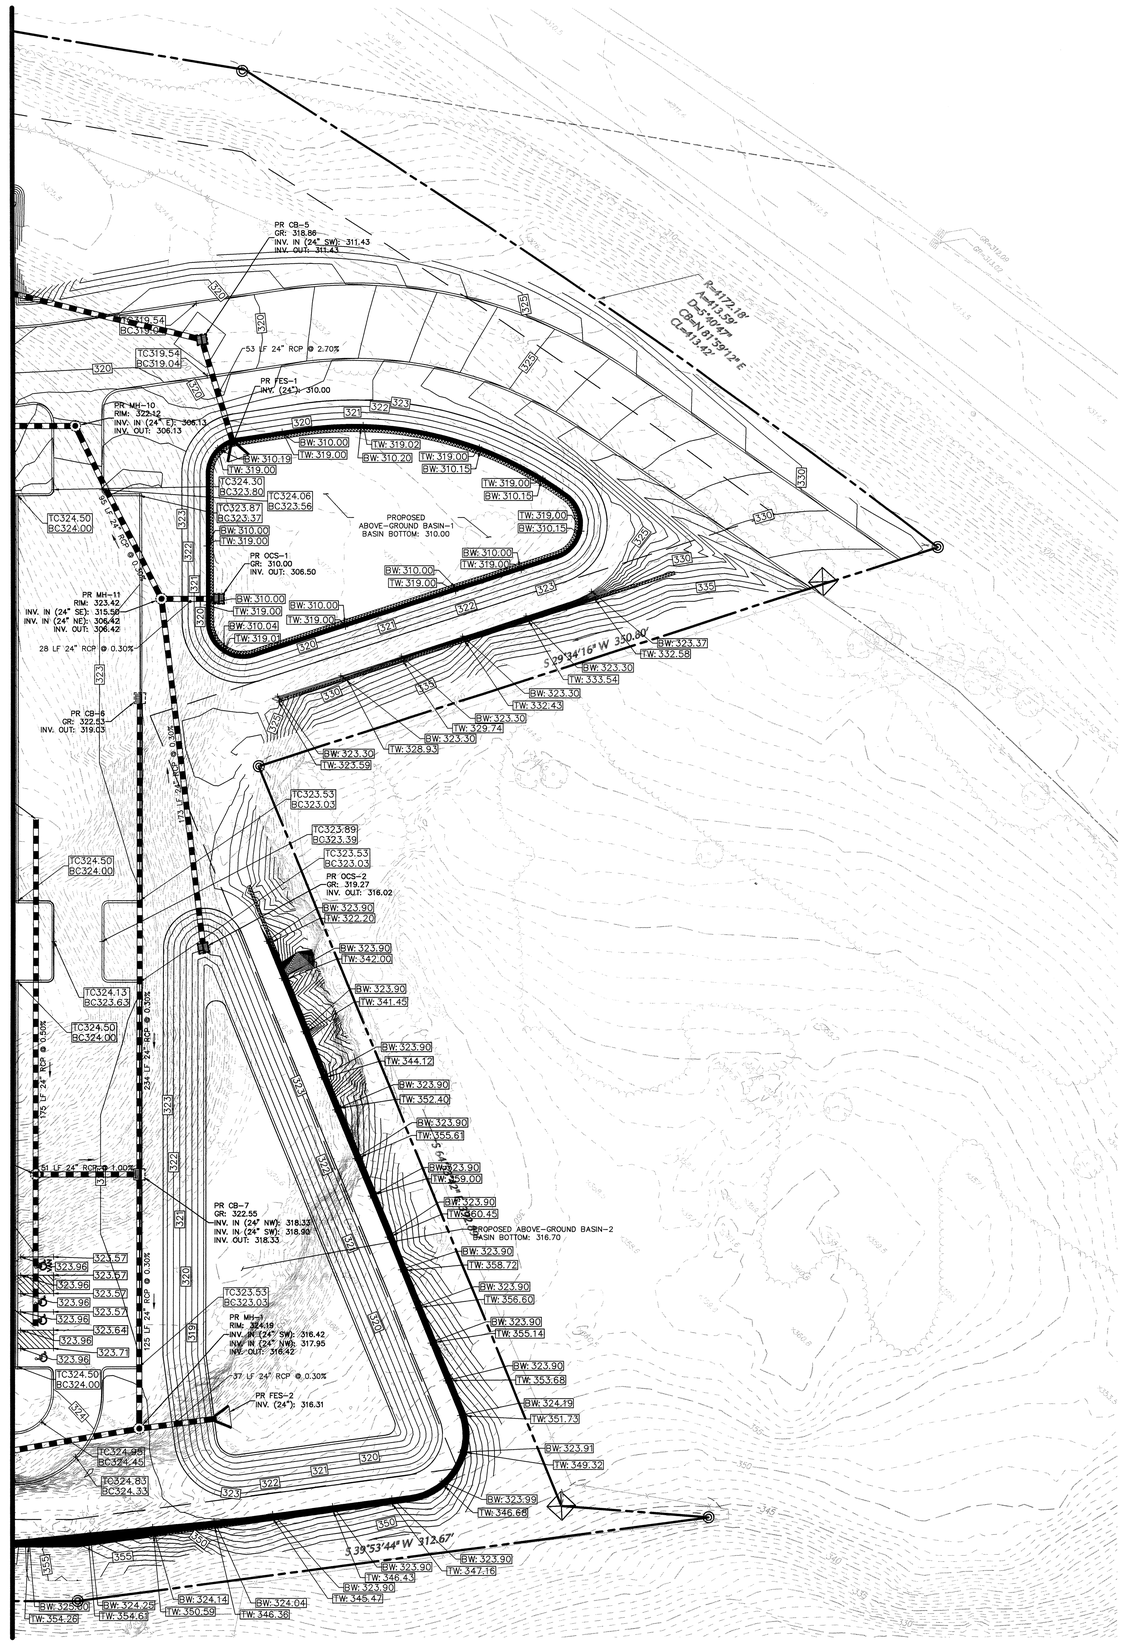

SCALE: 1 INCH = 30 FEET

Date	Description	No.
Revisions		

LEONARD D. BAVINO, P.E.
PROFESSIONAL ENGINEER NY Lic. No. 090013
SIGNATURE 8/30/2022 DATE

LANGAN
Langan Engineering and Environmental Services, Inc.
300 Kimball Drive
Parsippany, NJ 07054
T: 973.560.4900 F: 973.560.4901 www.langan.com

Project
SUFFERN QUARRY LOGISTICS CENTER
SECTION No. 55.21, BLOCK No. , LOT No. 1
VILLAGE OF SUFFERN, TOWN OF RAMAPO
ROCKLAND COUNTY NEW YORK

Drawing Title
GRADING AND DRAINAGE PLAN V

Project No. 100992901	Drawing No. CG105
Date 08/30/2022	
Drawn By	
Checked By	Sheet of 1

WARNING: IT IS A VIOLATION OF THE NYS EDUCATION LAW ARTICLE 145 FOR ANY PERSON, UNLESS HE IS ACTING UNDER THE DIRECTION OF A LICENSED PROFESSIONAL ENGINEER, LAND SURVEYOR OR GEOLOGIST, TO ALTER THIS ITEM IN ANY WAY.

© 2022 Langan.

Date: 8/30/2022 Time: 18:56 User: smusa Style Table: Langan.stb Layout: CG105 Document Code: 100992901-0501-CG101-0102

MATCH LINE - REFER TO CG103

30 0 15 30
SCALE: 1 INCH = 30 FEET

Date	Description	No.
Revisions		

STATE OF NEW YORK
LEONARD D. SAVINO
090013
LICENSED PROFESSIONAL ENGINEER

Leonard 8/30/2022
SIGNATURE DATE

LEONARD D. SAVINO, P.E.
PROFESSIONAL ENGINEER NY Lic. No. 090013

LANGAN
Langan Engineering and Environmental Services, Inc.
300 Kimball Drive
Parsippany, NJ 07054
T: 973.560.4900 F: 973.560.4901 www.langan.com

Project

SUFFERN QUARRY LOGISTICS CENTER

SECTION No. 55.21. BLOCK No. , LOT No. 1
VILLAGE OF SUFFERN, TOWN OF RAMAPO
ROCKLAND COUNTY NEW YORK

Drawing Title

GRADING AND DRAINAGE PLAN VI

Project No.	Drawing No.
100992901	CG106
Date 08/30/2022	
Drawn By	
Checked By	
	Sheet of 1

WARNING: IT IS A VIOLATION OF THE NYS EDUCATION LAW ARTICLE 145 FOR ANY PERSON, UNLESS HE IS ACTING UNDER THE DIRECTION OF A LICENSED PROFESSIONAL ENGINEER, LAND SURVEYOR OR GEOLOGIST, TO ALTER THIS ITEM IN ANY WAY.

© 2022 Langan

Date: 8/30/2022 Time: 18:58 User: smusa Style Table: Langan.stb Layout: CG106 Document Code: 100992901-0501-CG101-0102

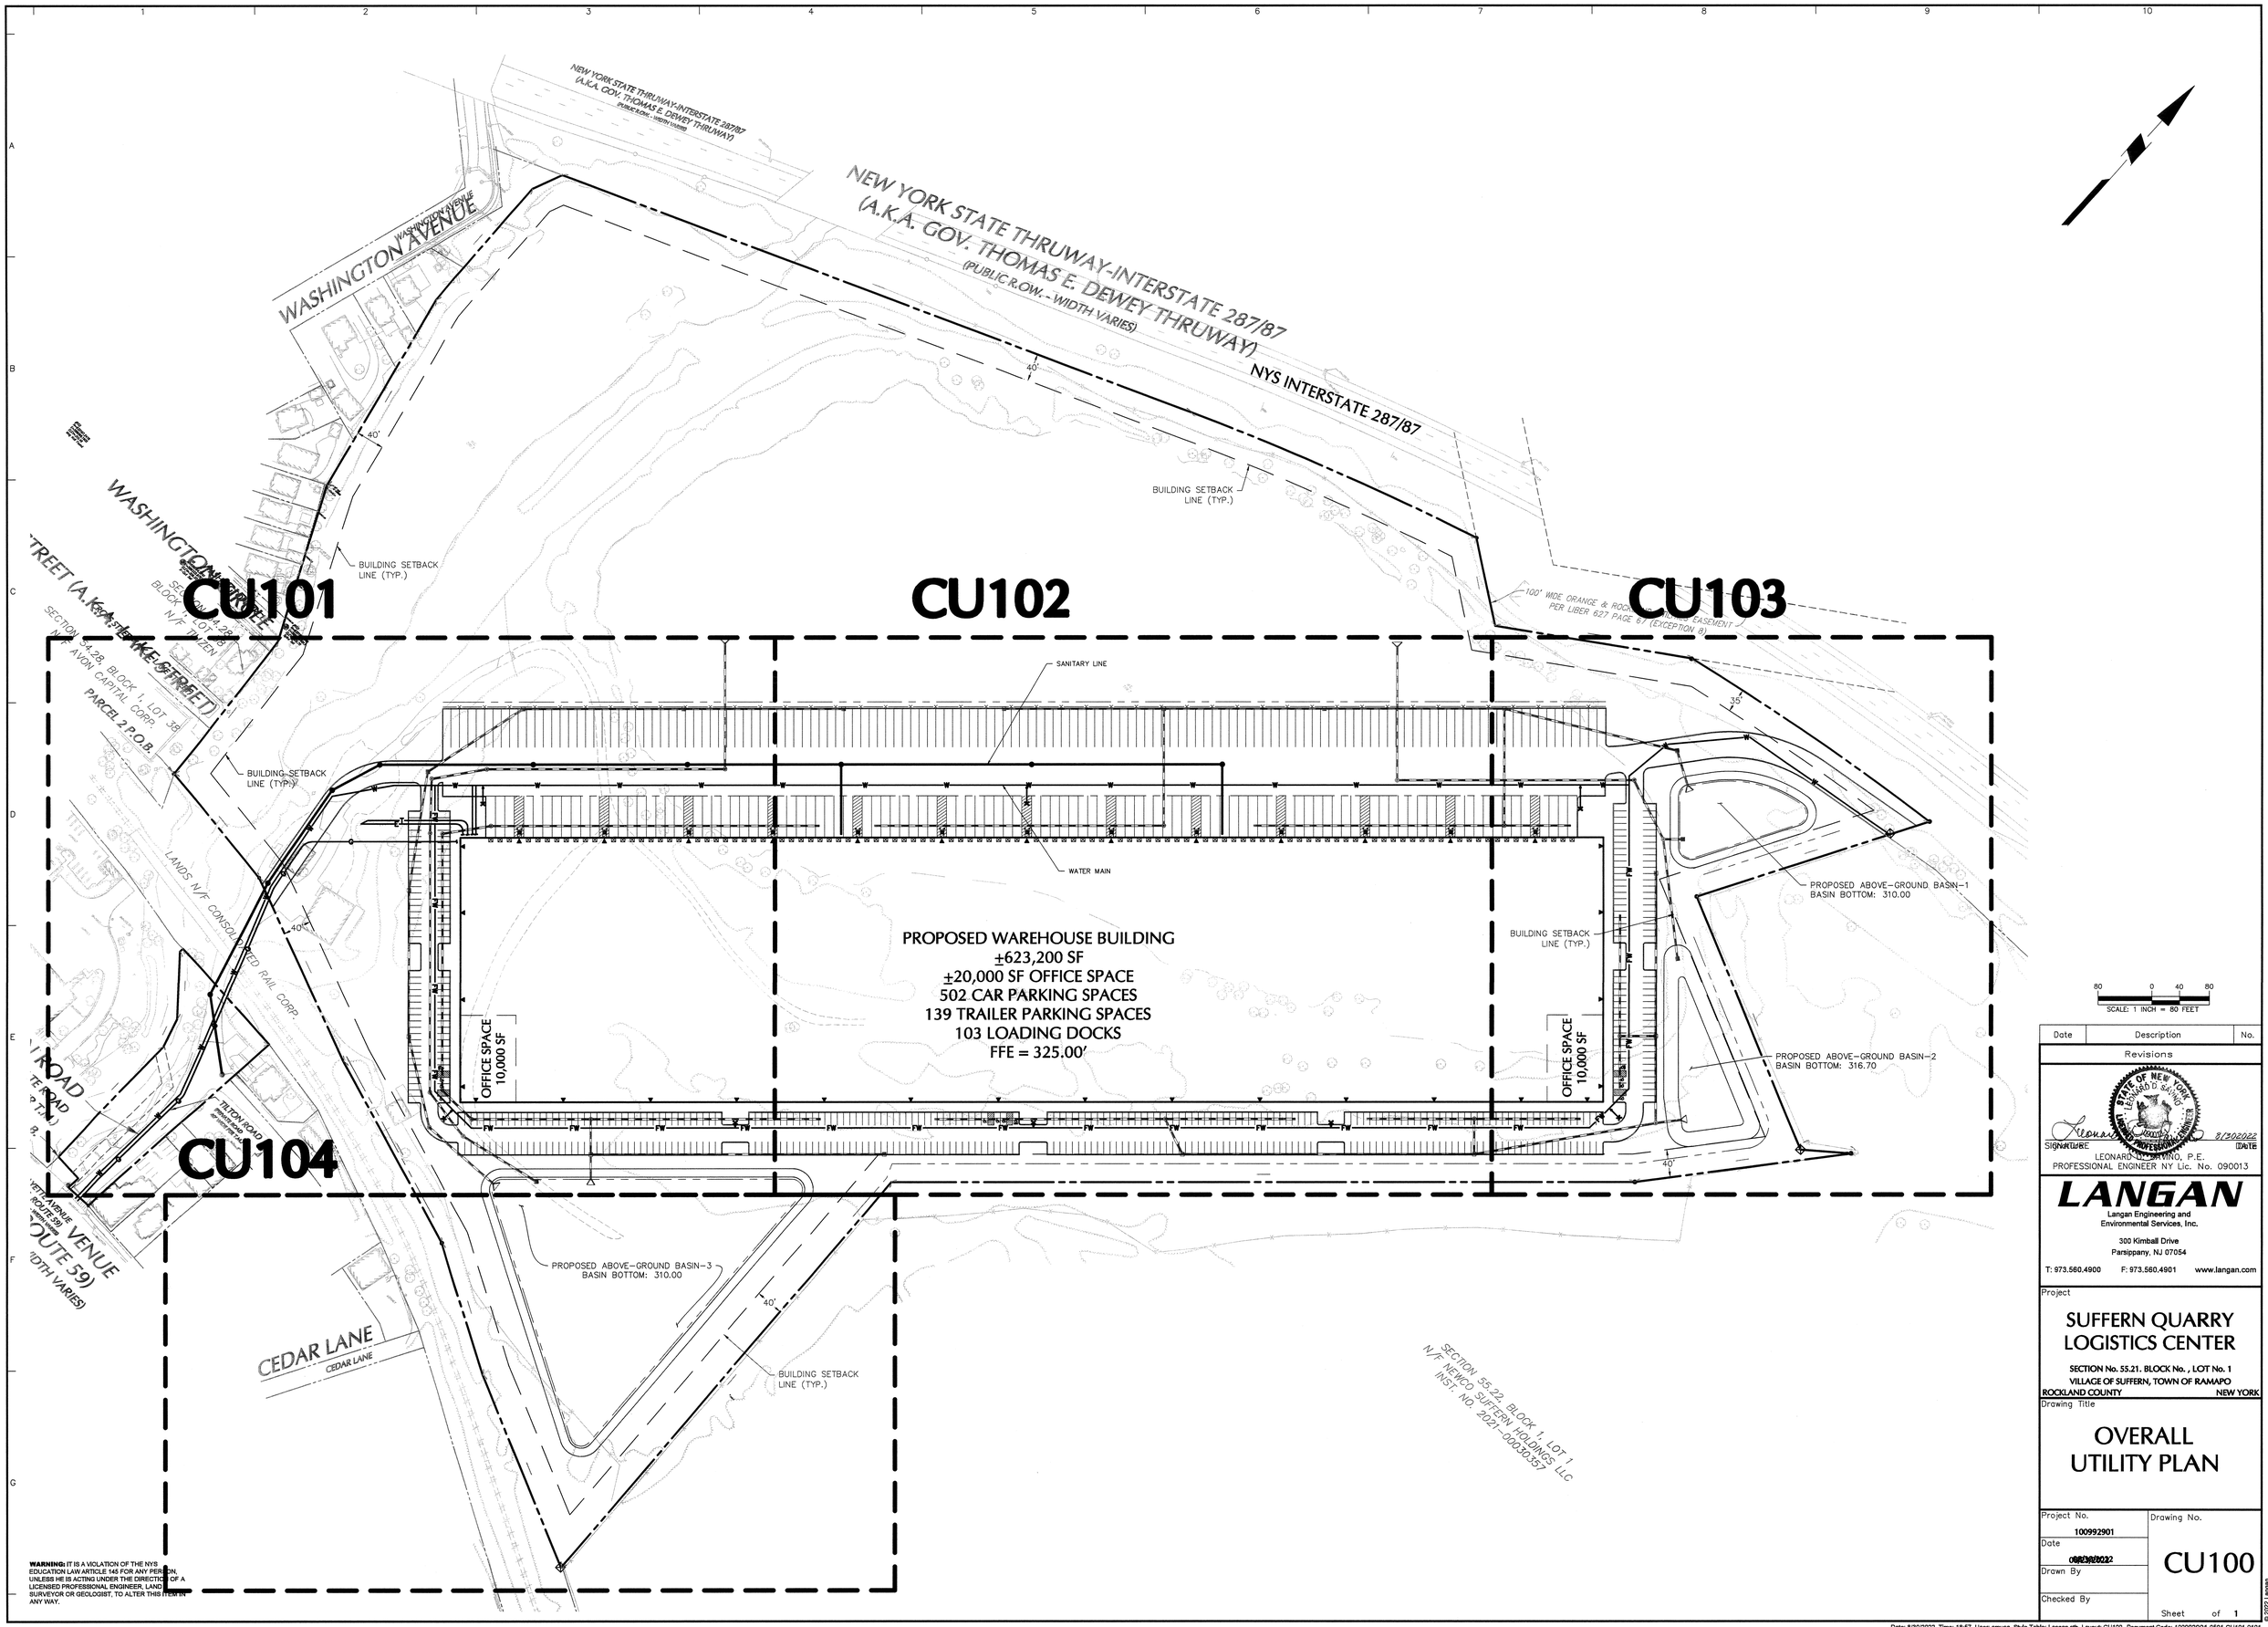

Date	Description	No.
Revisions		

STATE OF NEW YORK
LEONARD D. SASSO
PROFESSIONAL ENGINEER

Signature 8/30/2022 Date

LEONARD D. SASSO, P.E.
PROFESSIONAL ENGINEER NY Lic. No. 090013

LANGAN
Langan Engineering and Environmental Services, Inc.
300 Kimball Drive
Parsippany, NJ 07054
T: 973.560.4900 F: 973.560.4901 www.langan.com

Project

SUFFERN QUARRY LOGISTICS CENTER

SECTION No. 55.21. BLOCK No. , LOT No. 1
VILLAGE OF SUFFERN, TOWN OF RAMAPO
ROCKLAND COUNTY NEW YORK

Drawing Title

OVERALL UTILITY PLAN

Project No. 100992901	Drawing No. CU100
Date 08/30/2022	
Drawn By	
Checked By	Sheet of 1

WARNING: IT IS A VIOLATION OF THE NYS EDUCATION LAW ARTICLE 145 FOR ANY PERSON, UNLESS HE IS ACTING UNDER THE DIRECTION OF A LICENSED PROFESSIONAL ENGINEER, LAND SURVEYOR OR GEOLOGIST, TO ALTER THIS ITEM IN ANY WAY.

© 2022 Langan

Date: 8/30/2022 Time: 18:57 User: smusa Style Table: Langan.stb Layout: CU100 Document Code: 100992901-0501-CU101-0101